


8TH + HARRISON / S O M A H O U S I N G

san francisco, ca

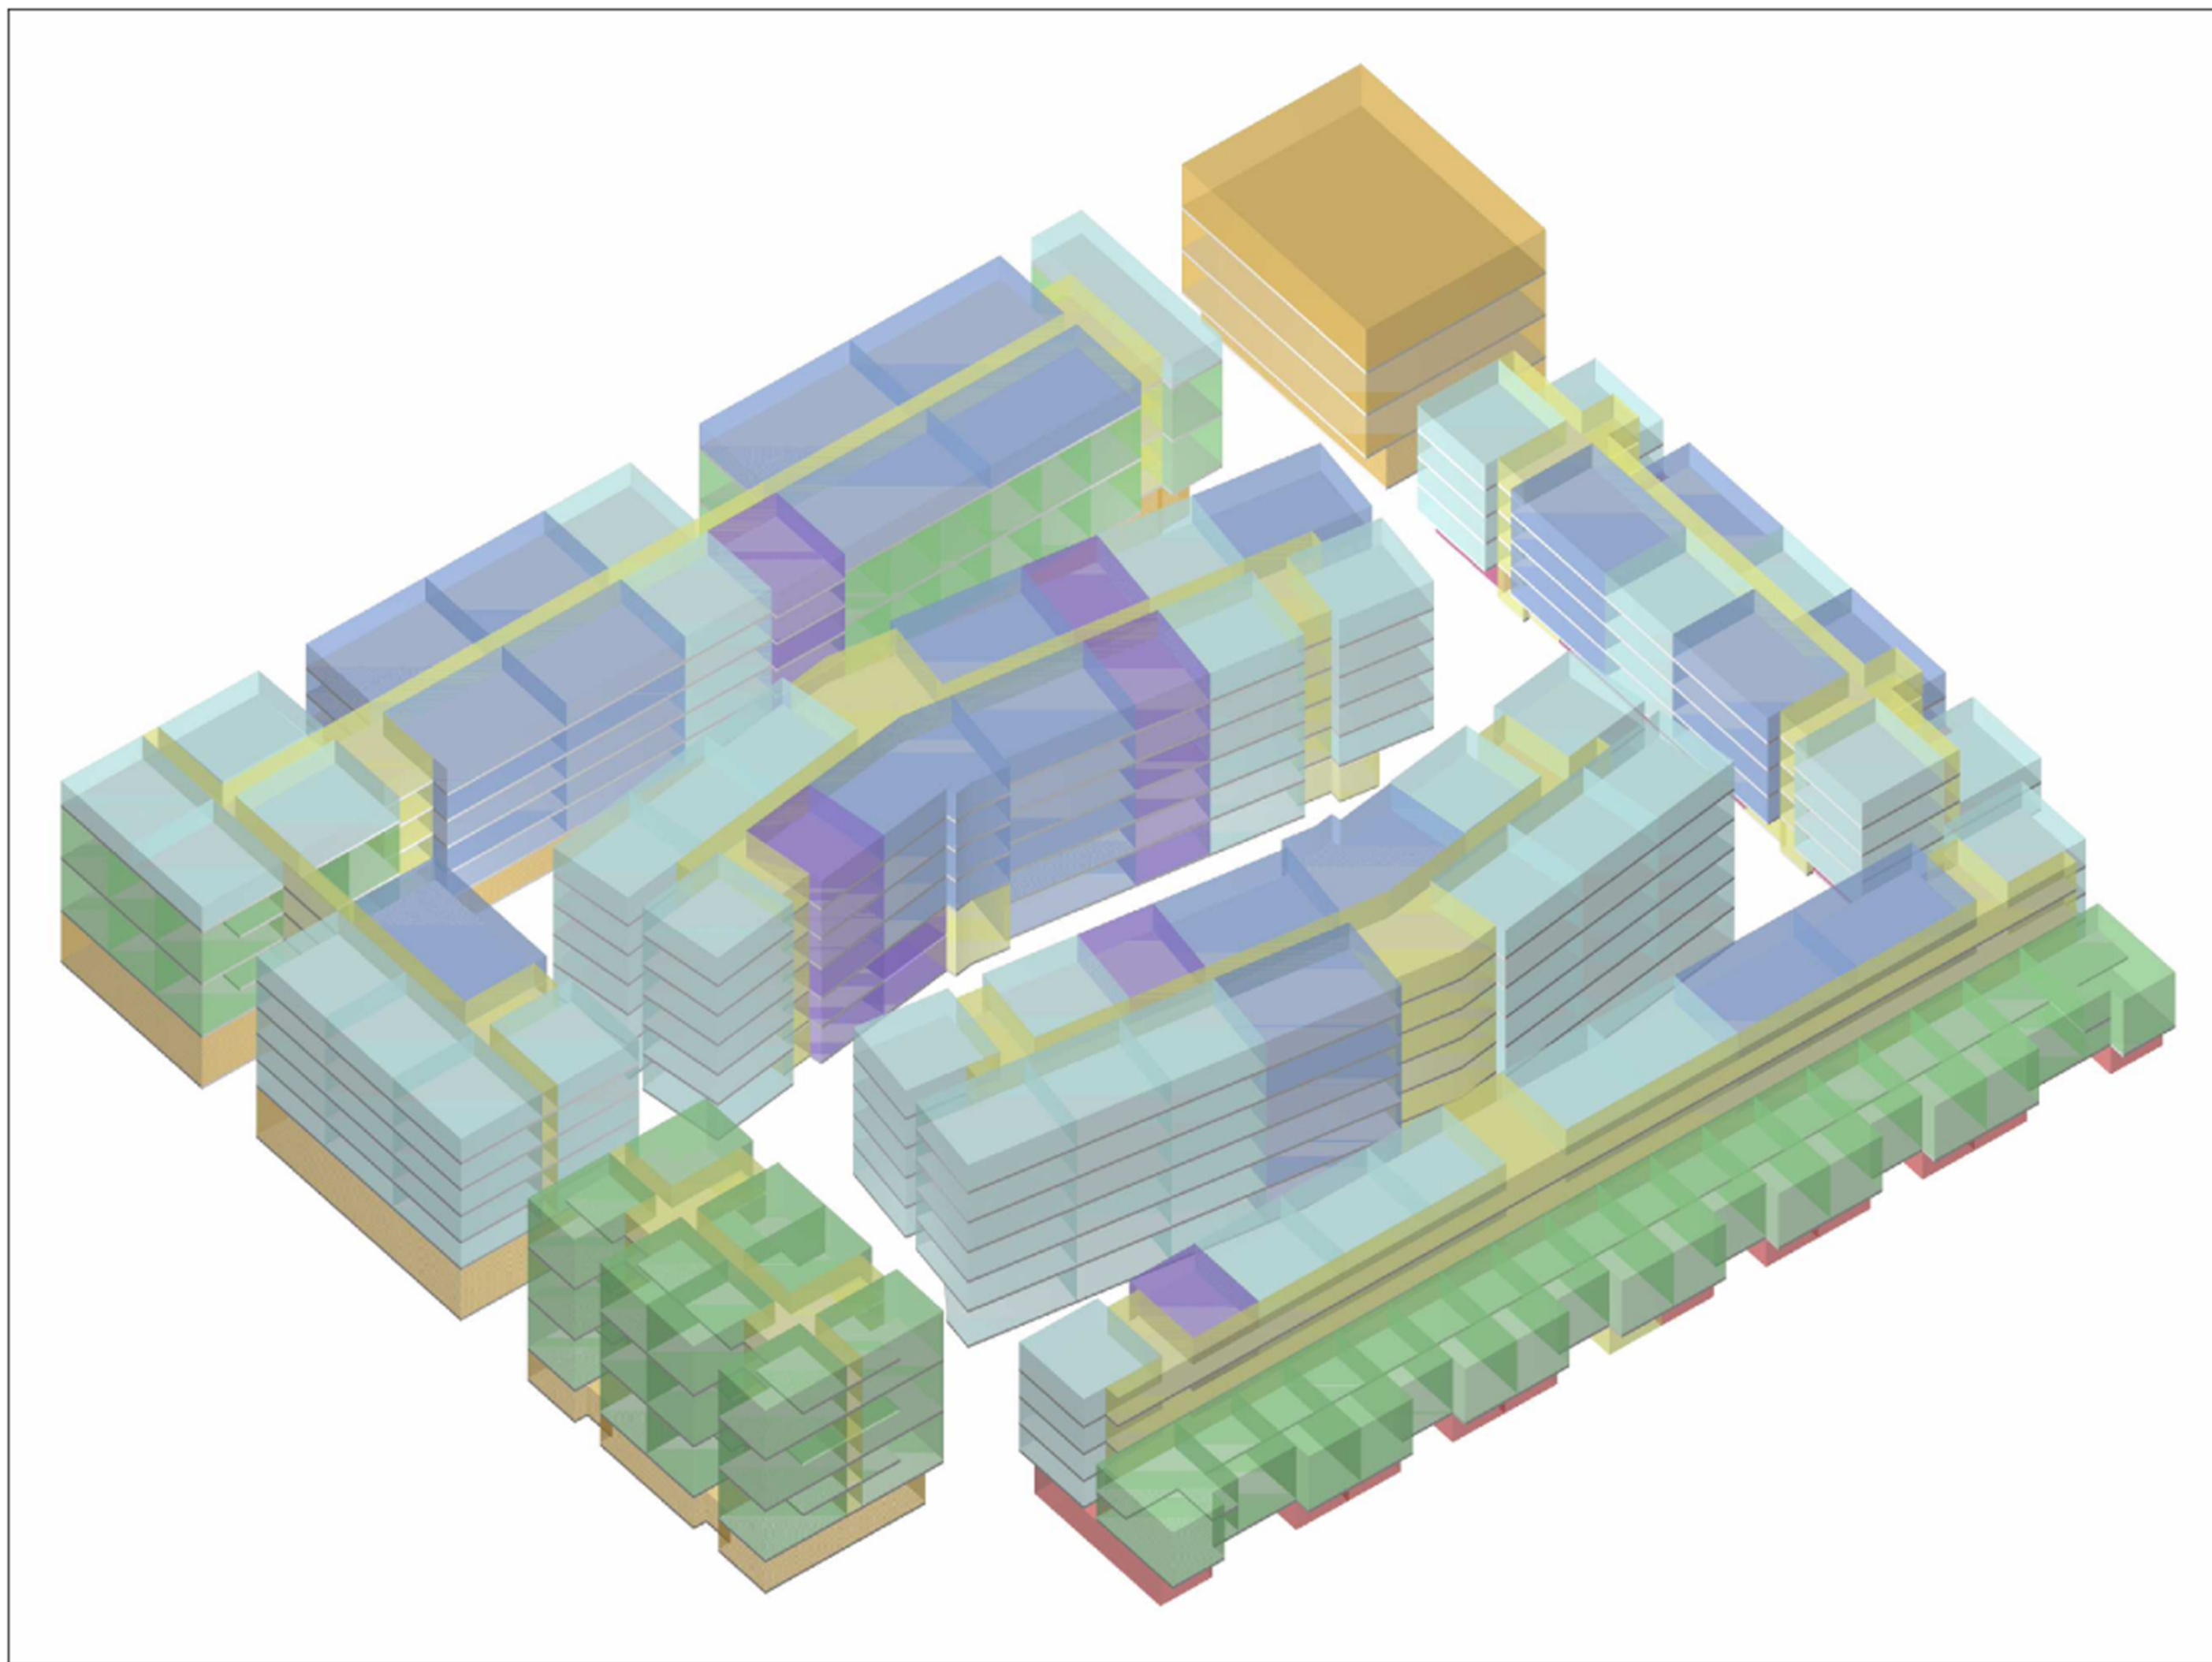


SHEET LIST

A0.0	COVER SHEET
A0.1	EXISTING SITE SURVEY
A0.2	SITE AERIAL PHOTO
A0.3a	SITE PHOTOS
A0.3b	SITE PHOTOS
A2.0	BASEMENT FLOOR PLAN
A2.1c	BASEMENT THRU SECOND FLOOR PLANS
A2.2c	THIRD THROUGH FIFTH FLOOR PLANS
A2.3c	SIXTH FLOOR PLAN & SITE SECTIONS
A2.4c	ELEVATIONS
A2.5c	ELEVATIONS

PROJECT INFORMATION

OWNER	ARCHSTONE-SMITH	
LOCATION	8TH STREET & HARRISON STREET SAN FRANCISCO, CA	
LOT COVERAGE	BUILDING FOOTPRINT:	78,009 S.F.
	AREA OF SITE:	146,000 S.F.
	TOTAL % COVERAGE:	53.4%
MAX HEIGHT	60 FT.	

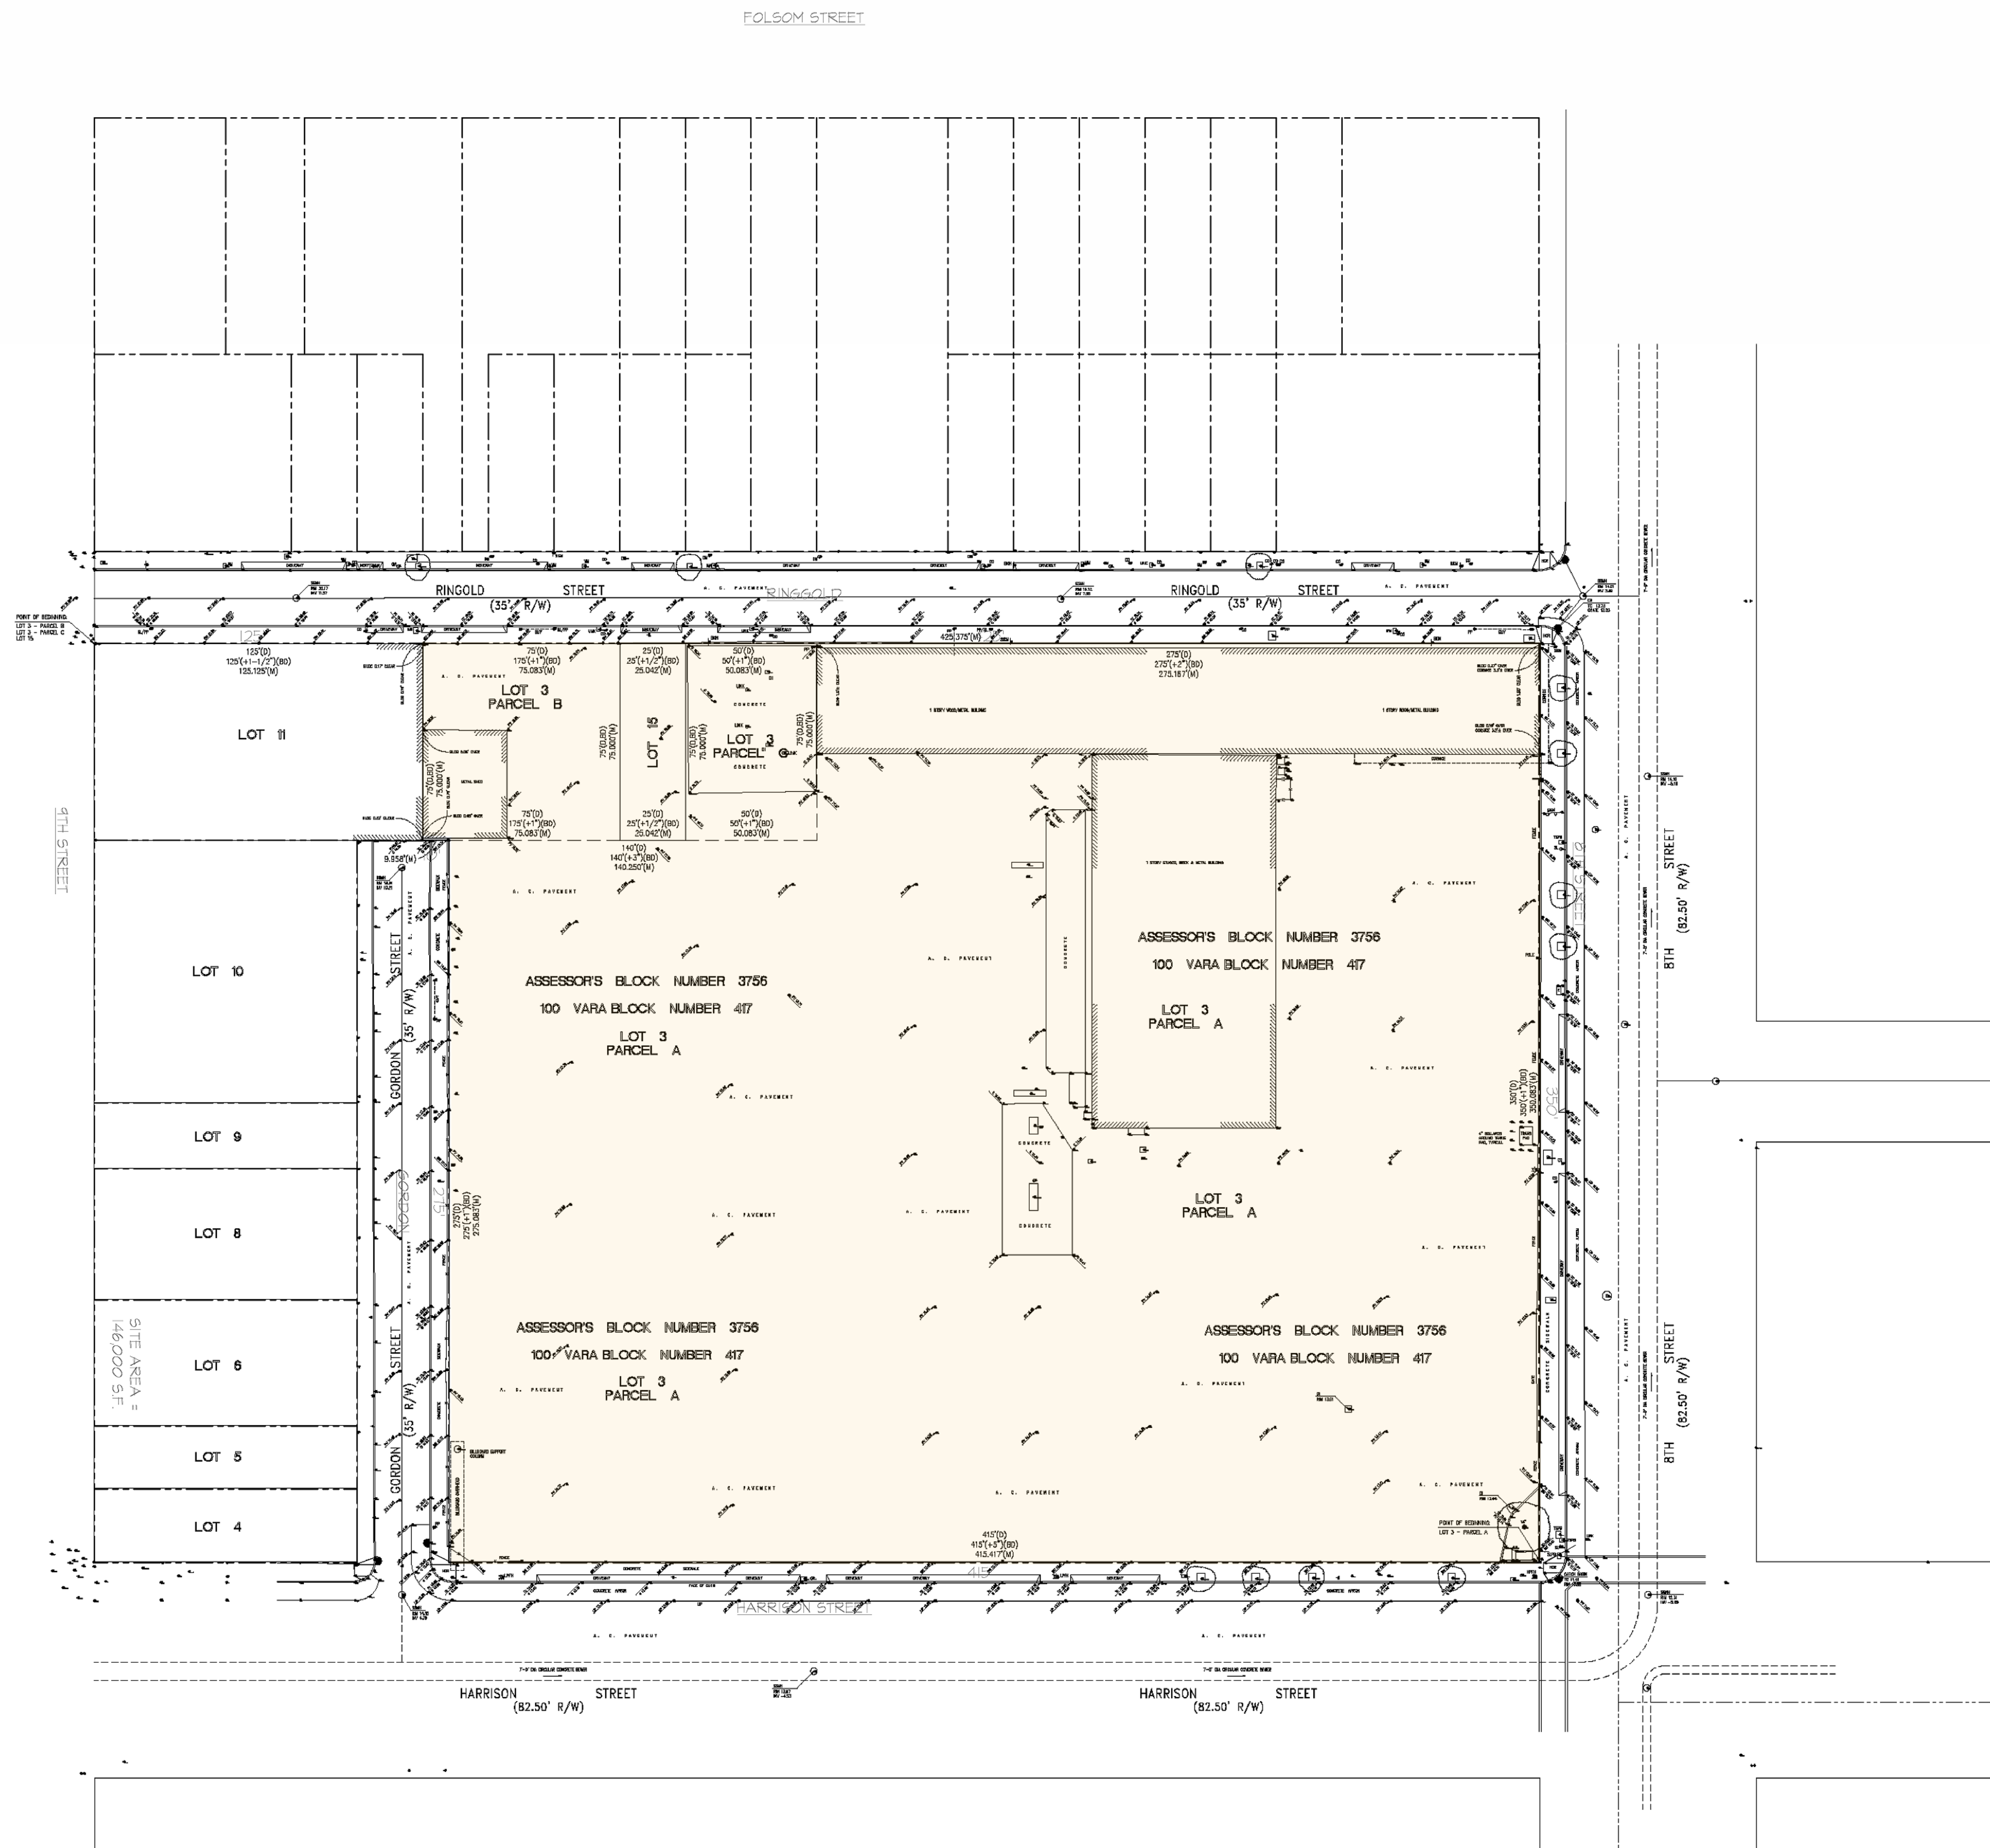


EXISTING SITE SURVEY

11X17: 1"=80'-0" 22X34: 1"=40'-0"

08.17.07

8TH & Harrison | San Francisco, CA

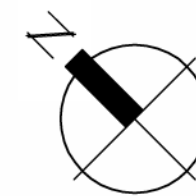


A0.1



KAVA MASSIH ARCHITECTS

2830 Ninth Street | Berkeley, CA 94710
95 Federal | San Francisco, CA 94107

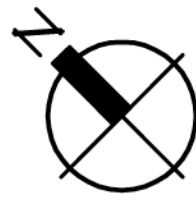

SITE AERIAL PHOTO
NOT TO SCALE
08.17.07

8TH & Harrison | San Francisco, CA

A0.2
KAVA MASSIH ARCHITECTS
2830 Ninth Street | Berkeley, CA 94710
95 Federal | San Francisco, CA 94107



1 VIEW OF SITE FROM EIGHTH & HARRISON



2 VIEW LOOKING SOUTHWEST DOWN HARRISON



3 VIEW LOOKING NORTHWEST DOWN NINTH STREET



4 VIEW @ NINTH & RINGOLD



5 VIEW LOOKING NORTHEAST DOWN FOLSOM



6 VIEW OF FOLSOM TO CORNER OF FOLSOM & EIGHTH



7 VIEW LOOKING SOUTHEAST ON EIGHTH STREET



8 VIEW LOOKING NORTHEAST DOWN HERON STREET



9 VIEW SITE FROM EIGHTH STREET



10 VIEW LOOKING NORTHWEST DOWN RINGOLD




11 VIEW LOOKING NORTHWEST DOWN GORDON



12 VIEW LOOKING SOUTHEAST DOWN GORDON

SITE PHOTOS
NOT TO SCALE
08.17.07

8TH & Harrison | San Francisco, CA

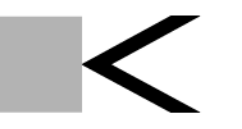A0.3b 
KAVA MASSIH ARCHITECTS
2830 Ninth Street | Berkeley, CA 94710
95 Federal | San Francisco, CA 94107



131,281 S.F. / 407 SPACES = 323 S.F. PER SPACE

TOTAL REQUIRED = 364 + 73 = 437 SPACES

TOTAL ACCESSIBLE = (11) ACCESSIBLE SPACES ((2) REQUIRED TO BE VAN ACCESSIBLE
TOTAL ACCESSIBLE = (11) ACCESSIBLE SPACES ((2) REQUIRED TO BE VAN ACCESSIBLE




8TH & Harrison | San Francisco, CA




A2.1c 
KAVA MASSIH ARCHITECTS


2830 Ninth Street | Berkeley, CA 94710
95 Federal | San Francisco, CA 94107

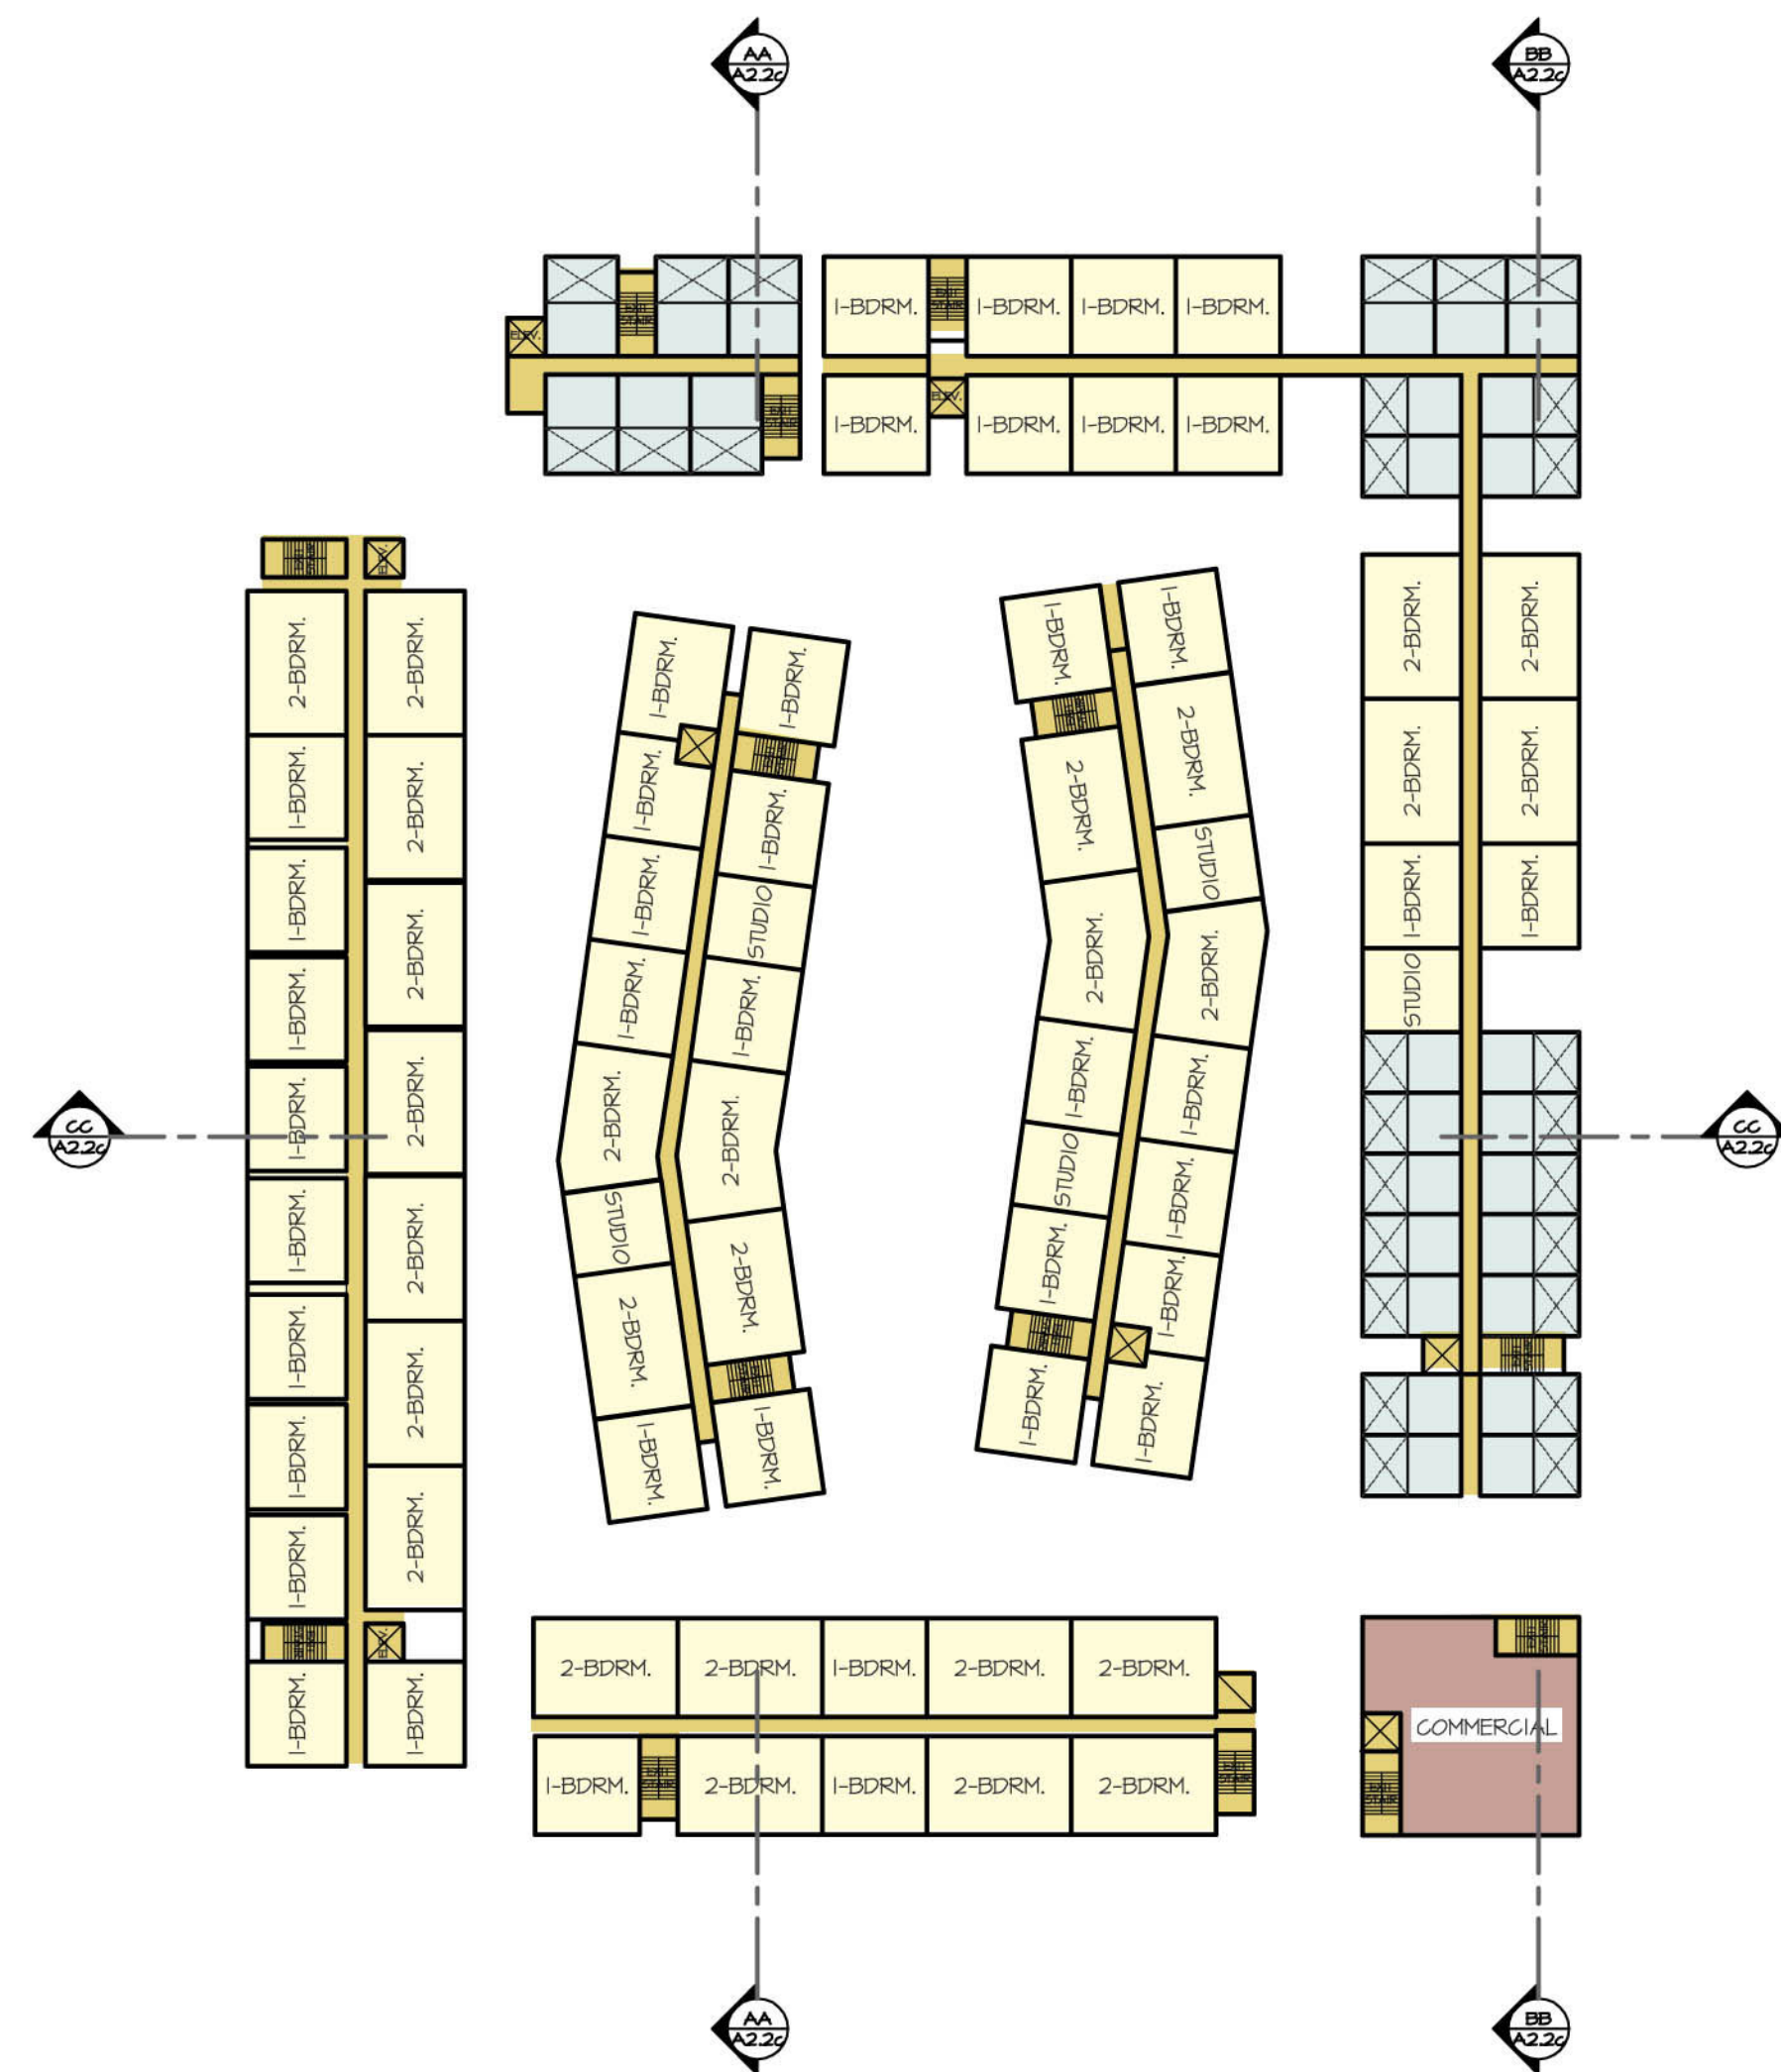

3 THIRD FLOOR PLAN (EL. +25'-0"/+35'-0")
1"=50'

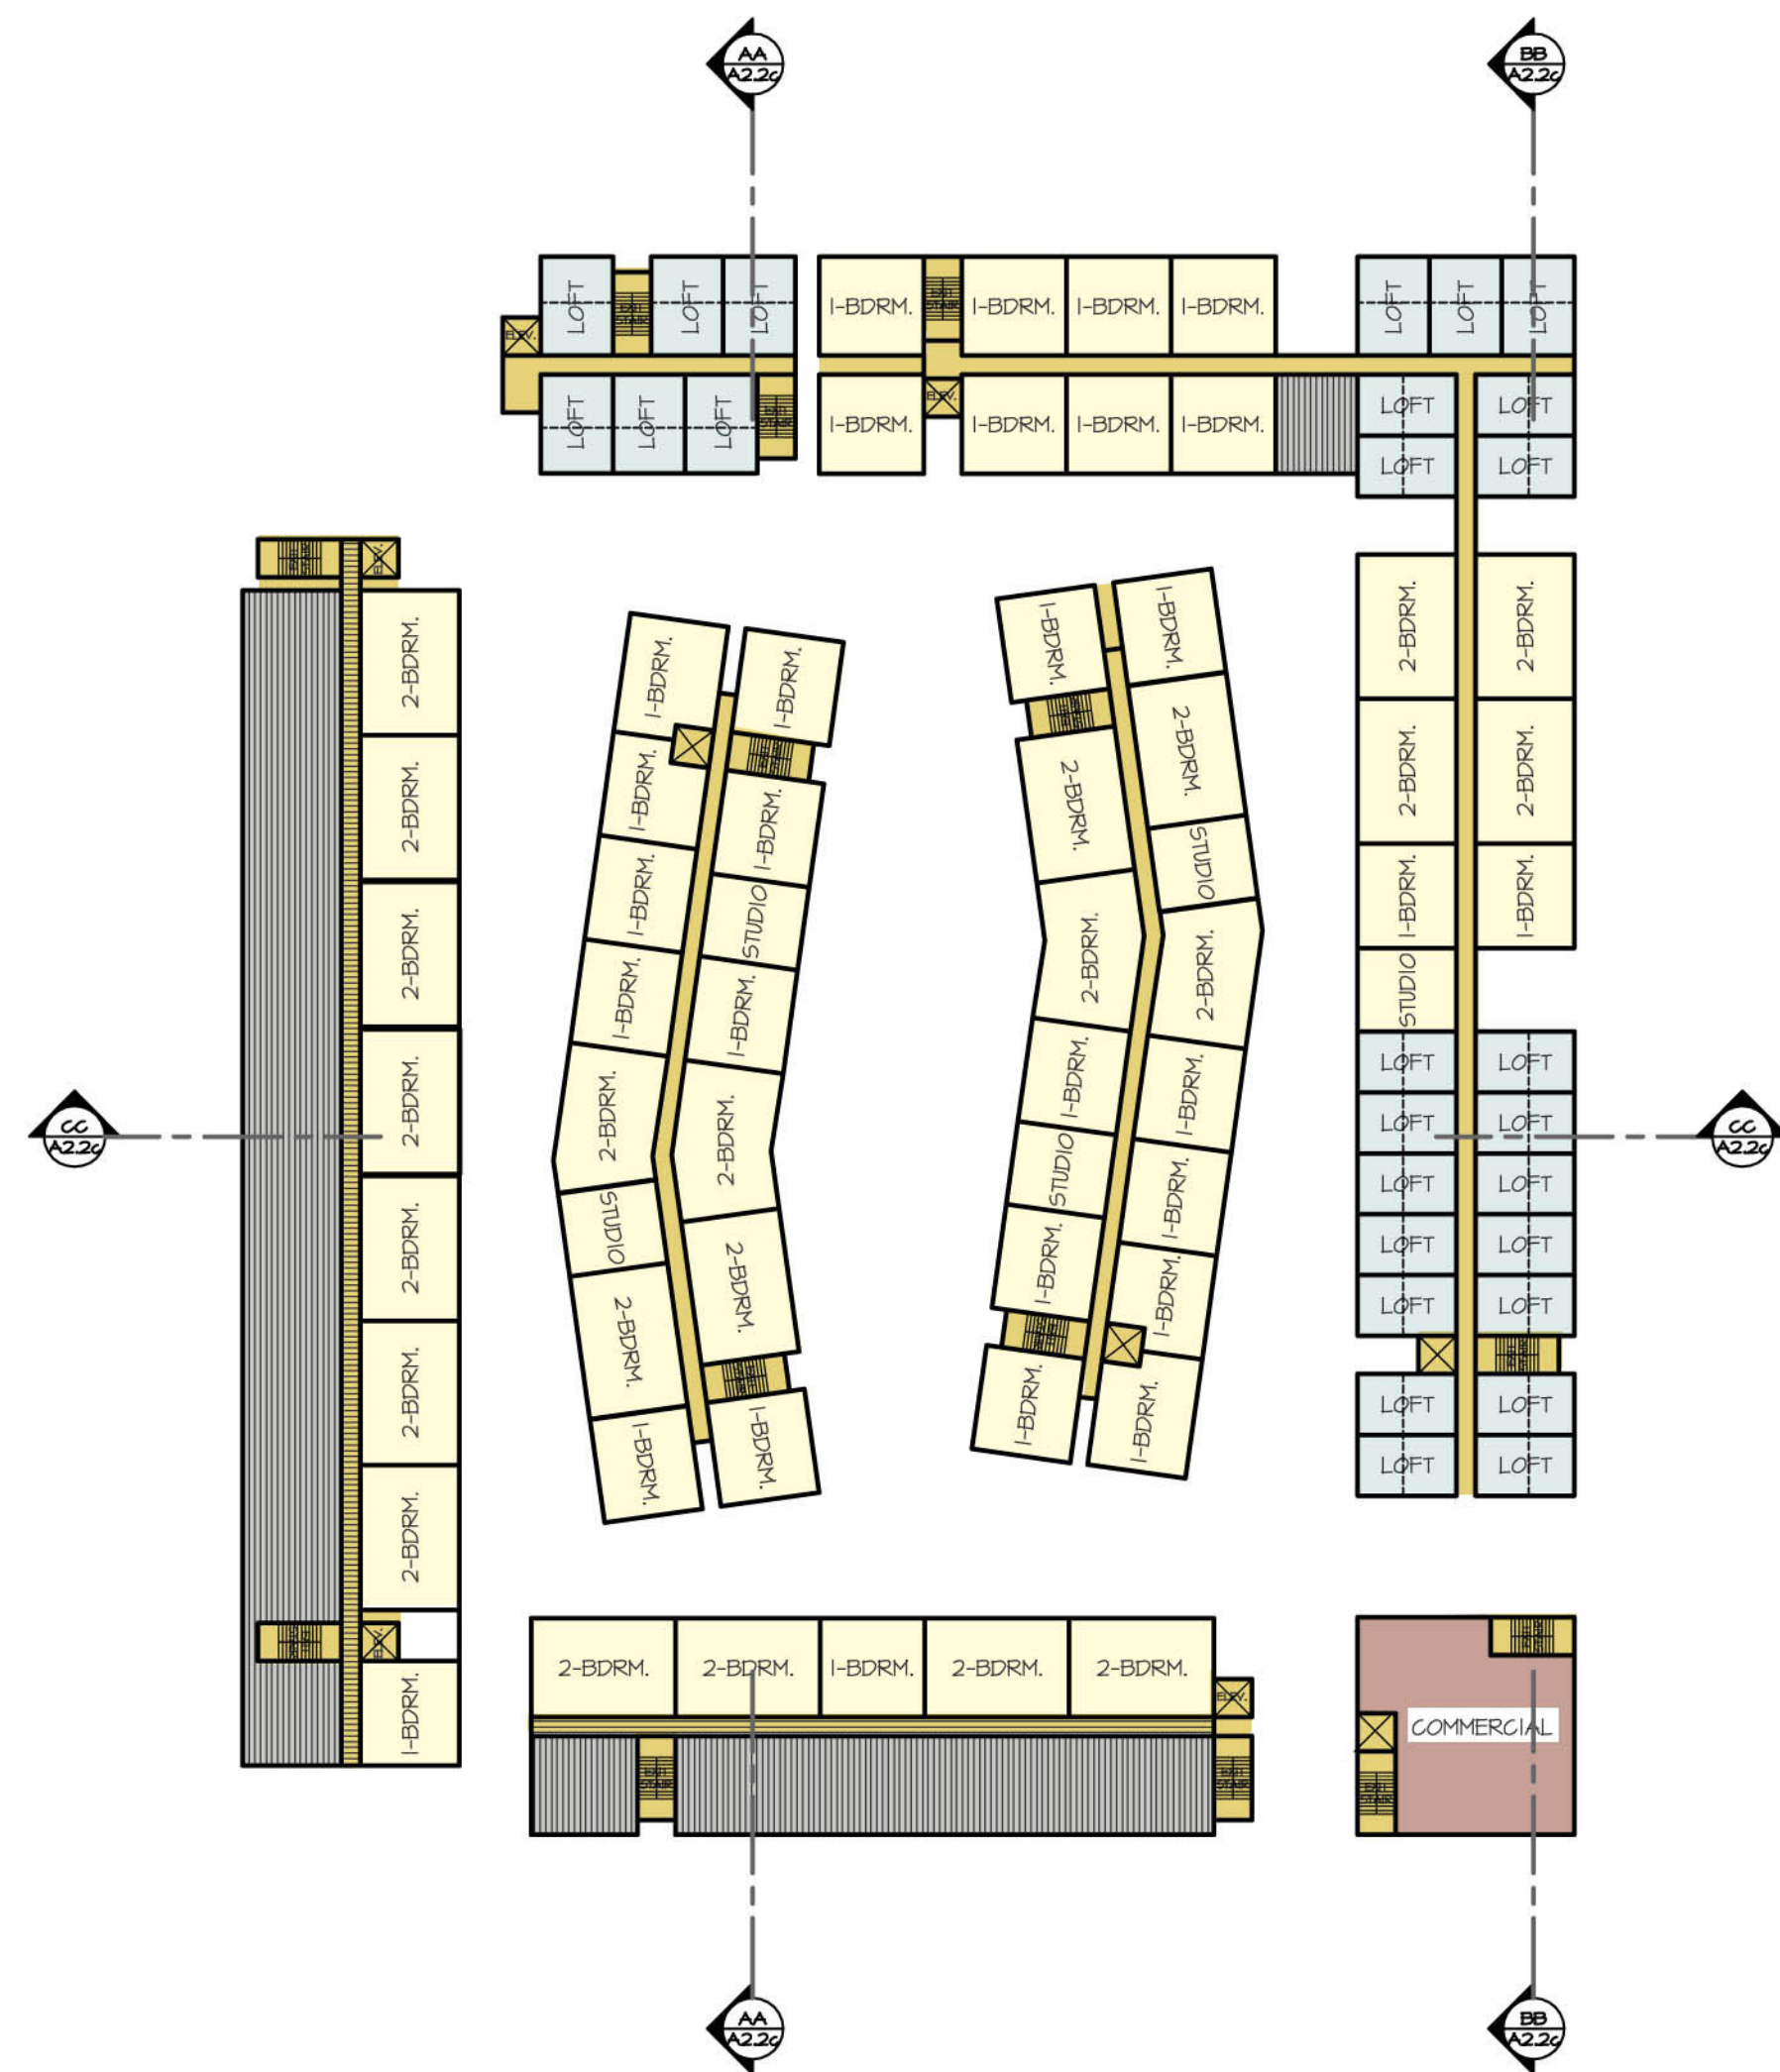

4 FOURTH FLOOR PLAN (EL. +25'-0"/+35'-0")
1"=50'

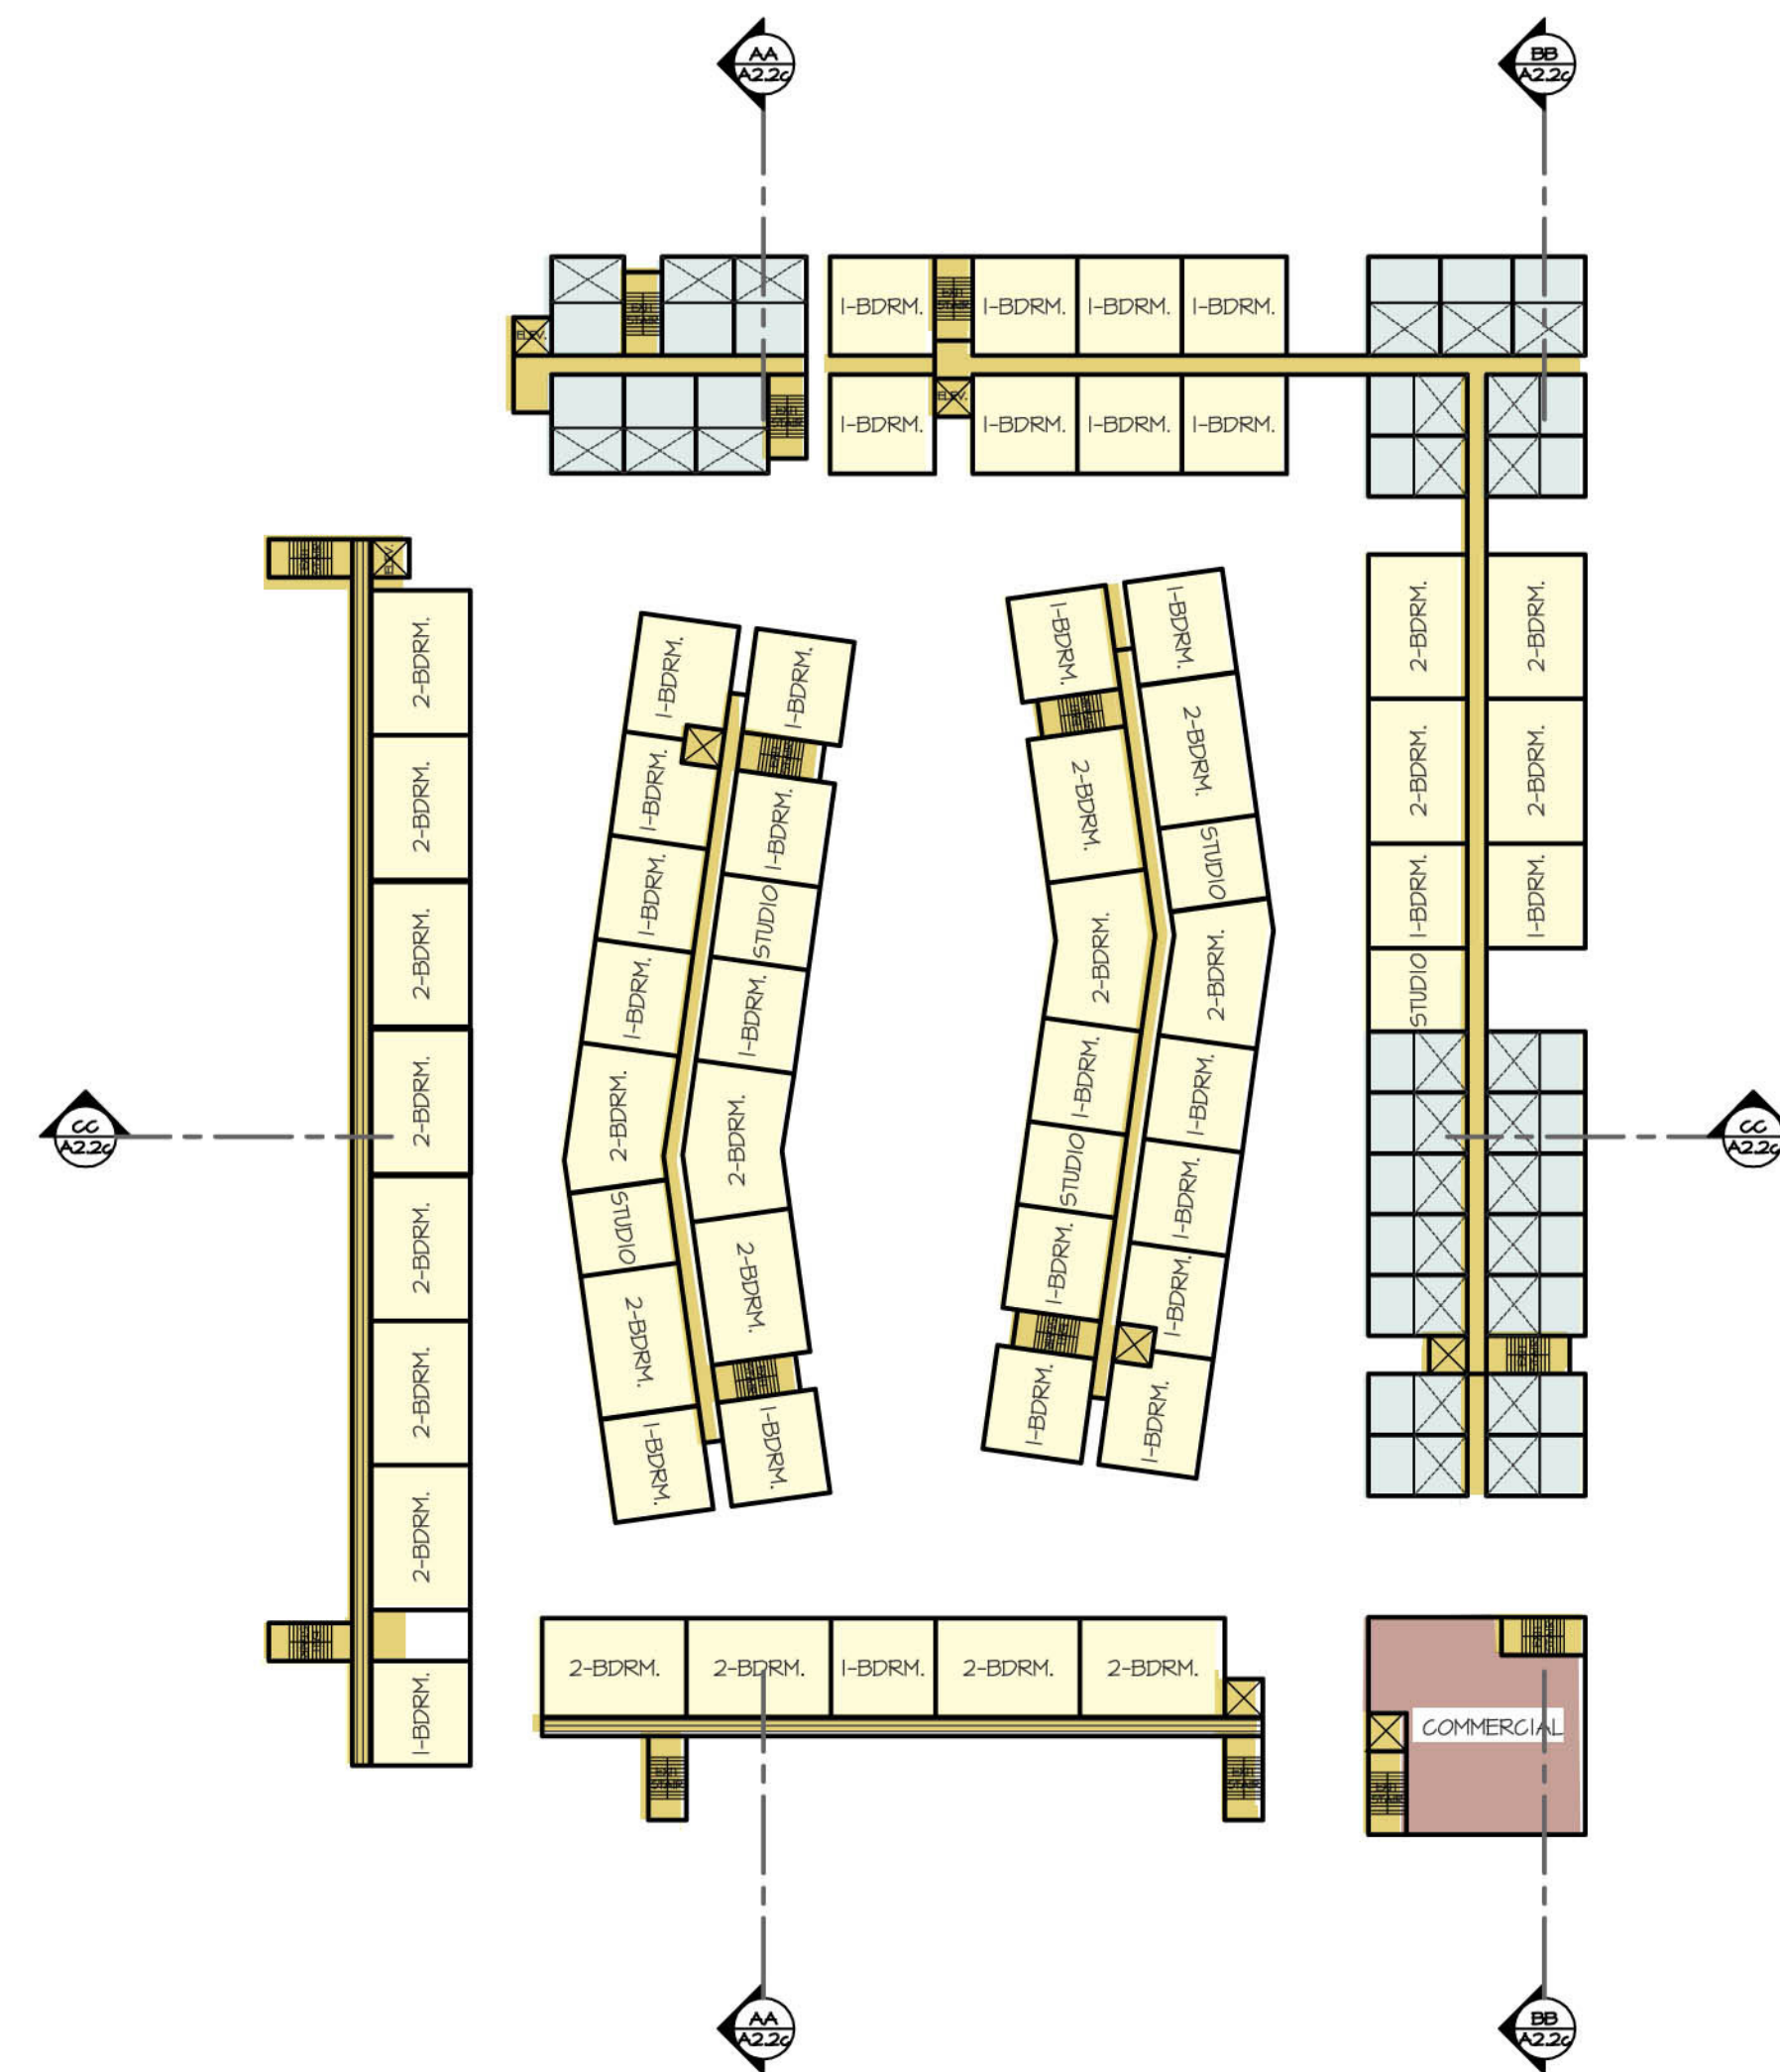

5 FIFTH FLOOR PLAN (EL. +45'-0")
1"=50'


Unit Count						
Floor	STUDIO	1 BDRM	2BDRM	FLEX	LOFT	Total
1st Floor	6	14	8	11	0	39
2nd Floor	9	37	27	0	27	100
3rd Floor	5	41	27	0	0	73
4th Floor	5	30	23	0	27	85
5th Floor	5	30	23	0	0	58
6th Floor	5	36	14	0	6	61
	35	188	122	11	60	416

OPTION C: THIRD THROUGH FIFTH FLOOR PLANS

11X17: 1"=100'-0" 22X34: 1"=50'-0"


08.17.07

8TH & Harrison | San Francisco, CA

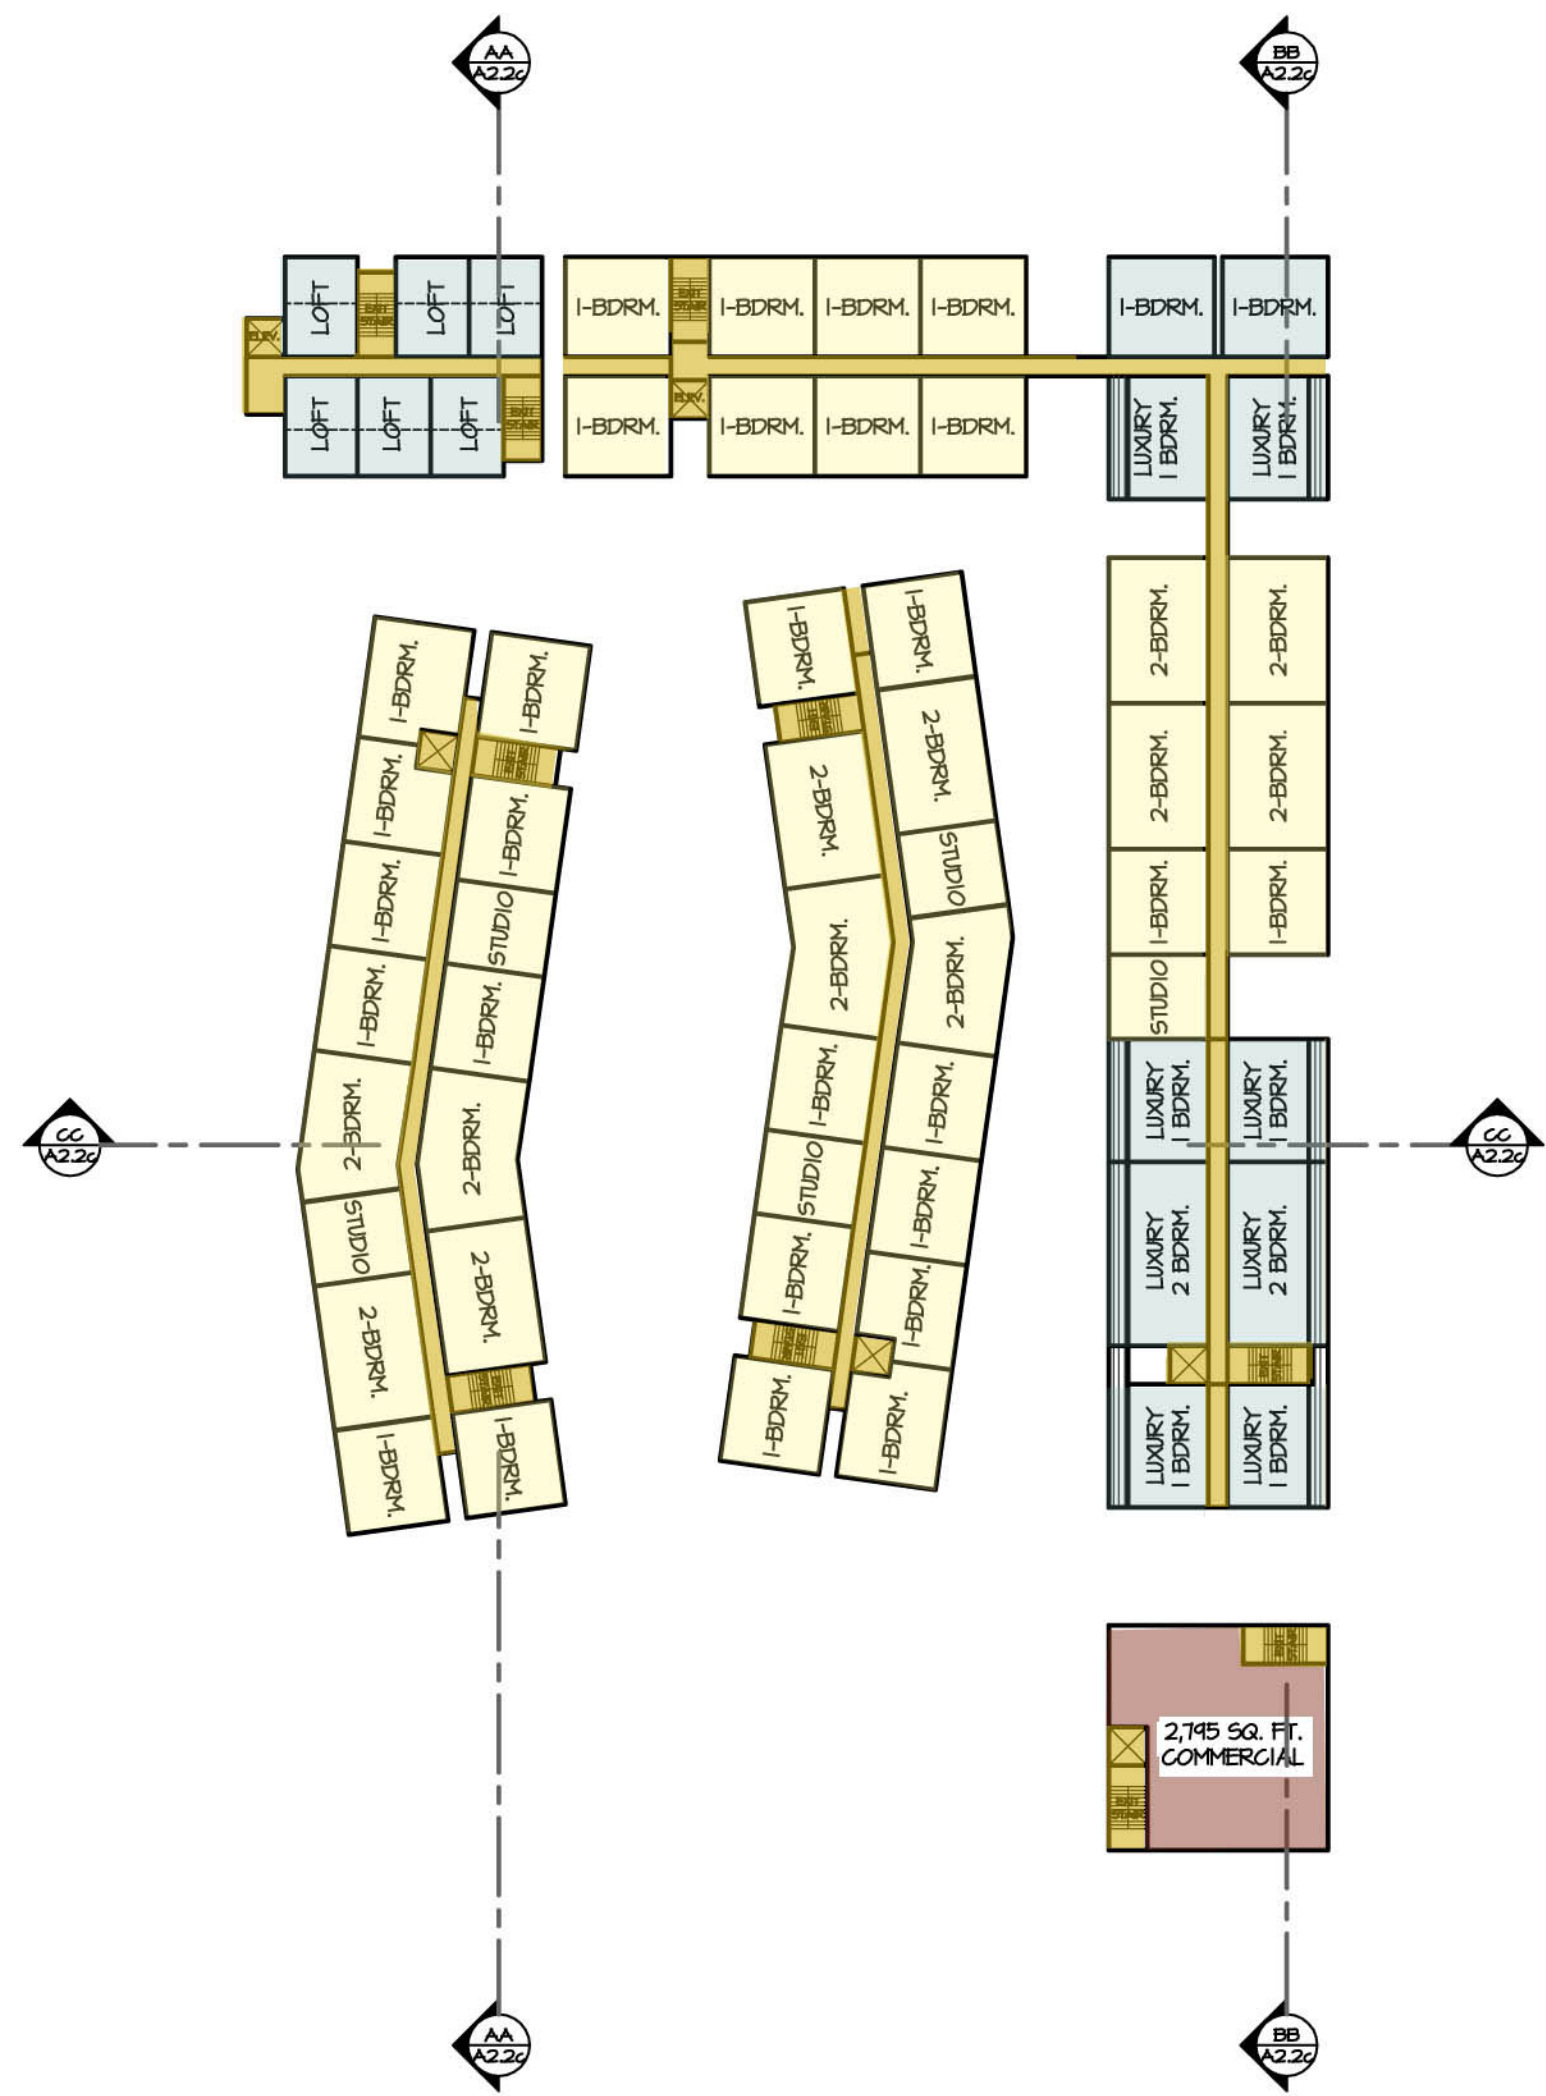


6 SIXTH FLOOR PLAN (EL. +55'-0")
1"=50'


Unit Count	STUDIO	1 BDRM	2 BDRM	FLEX	LOFT	Total
1st Floor	6	14	8	11	0	39
2nd Floor	9	37	27	0	27	100
3rd Floor	5	41	27	0	0	73
4th Floor	5	30	23	0	27	85
5th Floor	5	30	23	0	0	58
6th Floor	5	36	14	0	6	61
	35	188	122	11	60	416

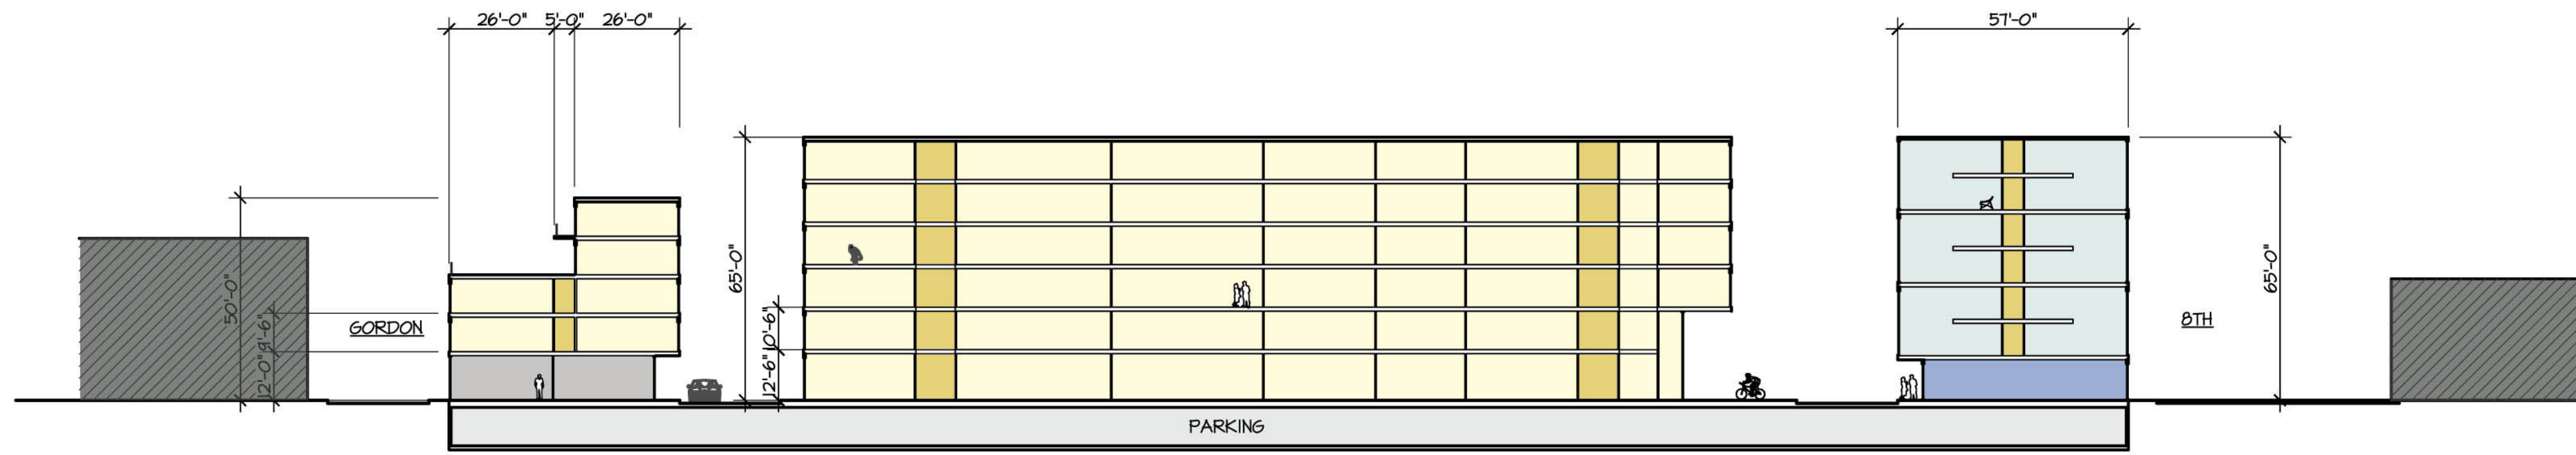

AA N/S SECTION THROUGH SITE
1"=30'

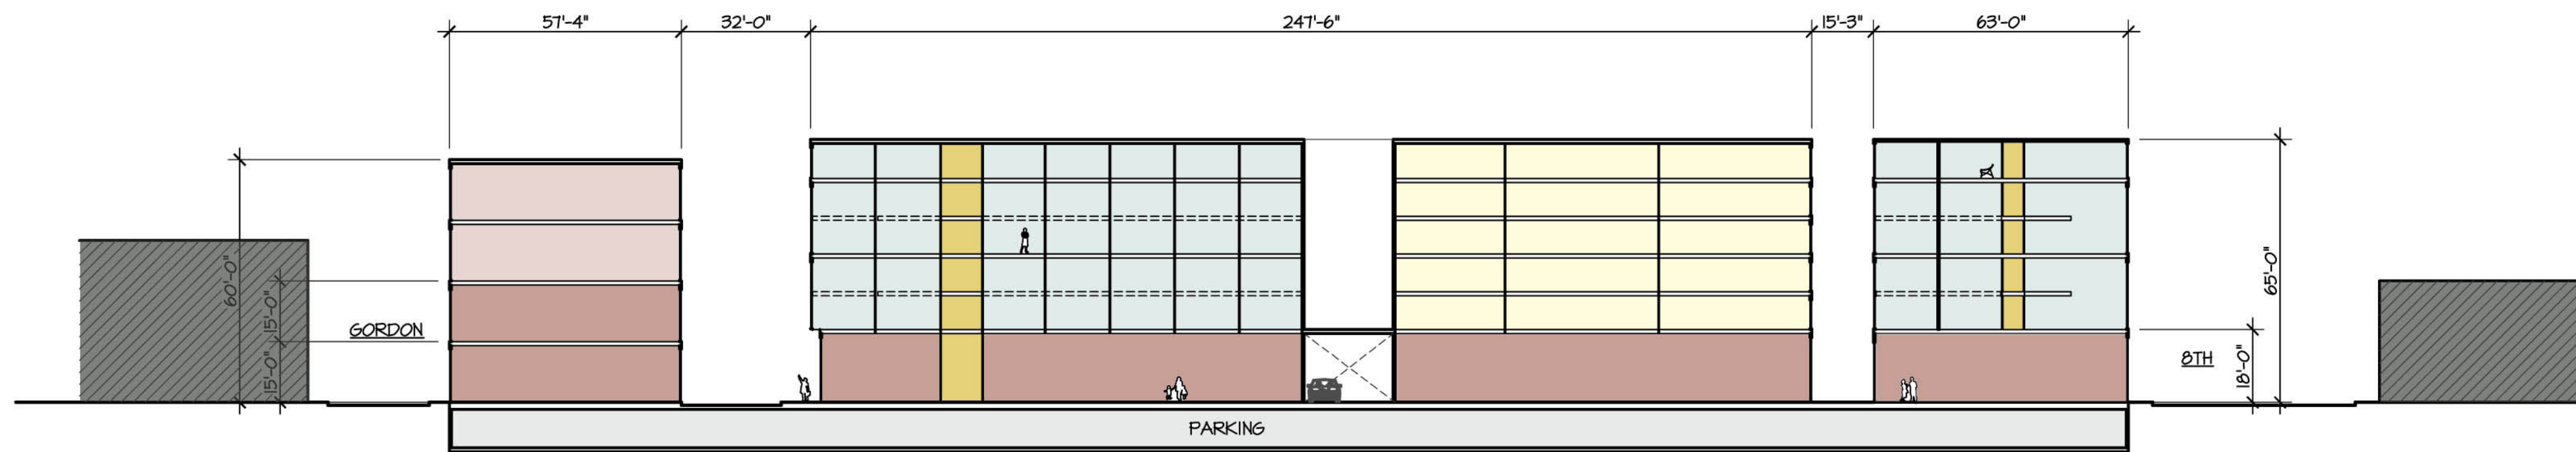

BB N/S SECTION THROUGH SITE
1"=30'

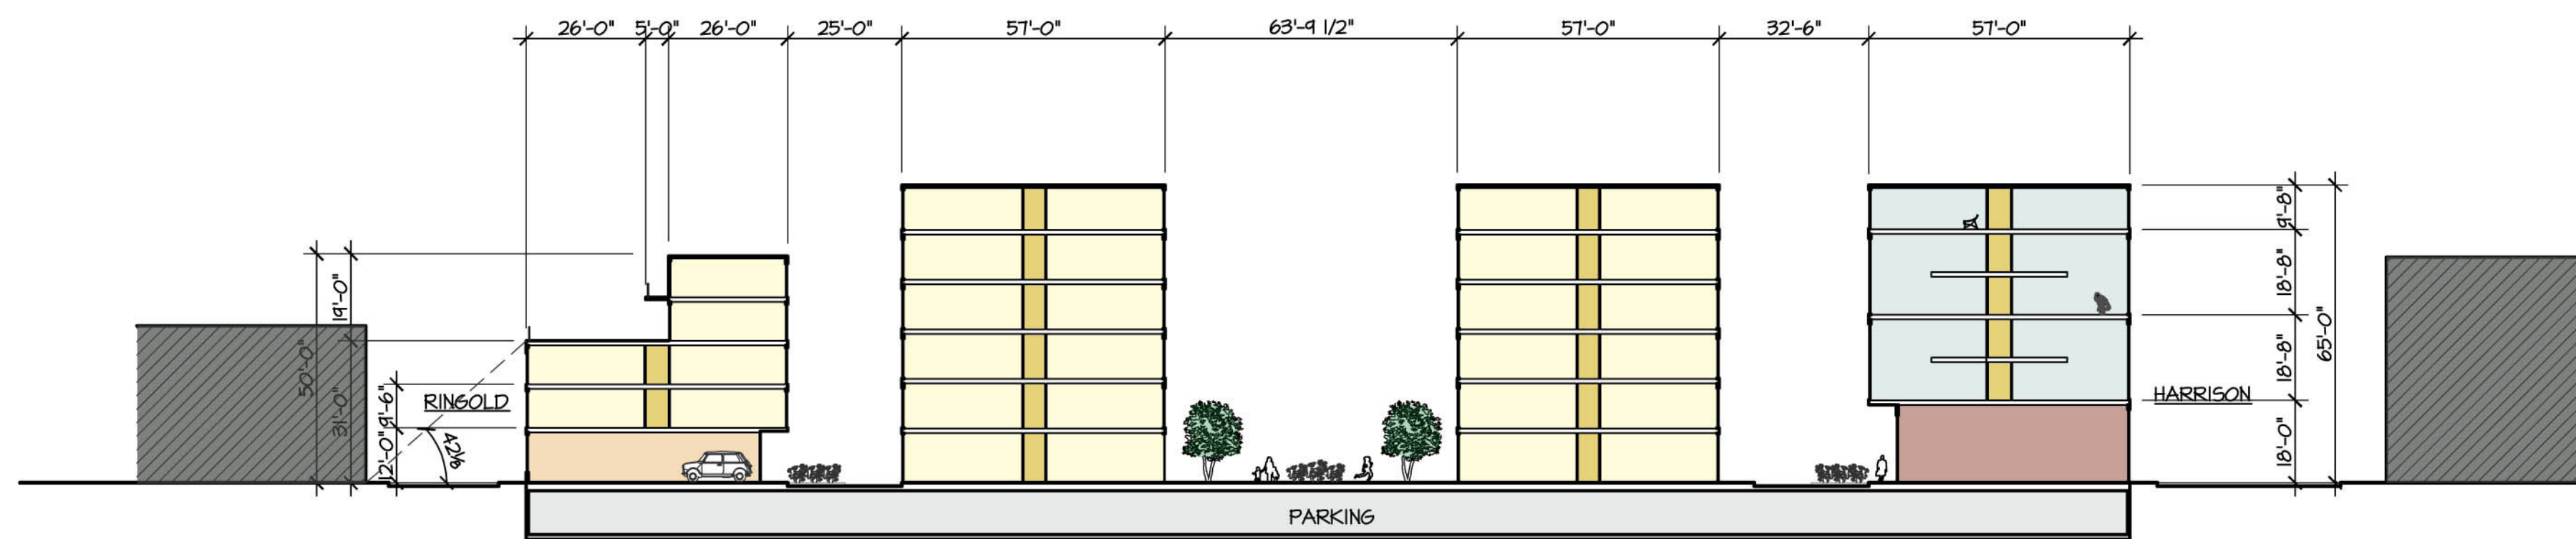

CC E/W SECTION THROUGH SITE
1"=30'

OPTION C: SIXTH FLOOR PLAN AND SITE SECTIONS


11X17: 1"=100'-0" 22X34: 1"=50'-0"

08.17.07


8TH & Harrison | San Francisco, CA

A2.3c 
KAVA MASSIH ARCHITECTS


2830 Ninth Street | Berkeley, CA 94710
95 Federal | San Francisco, CA 94107

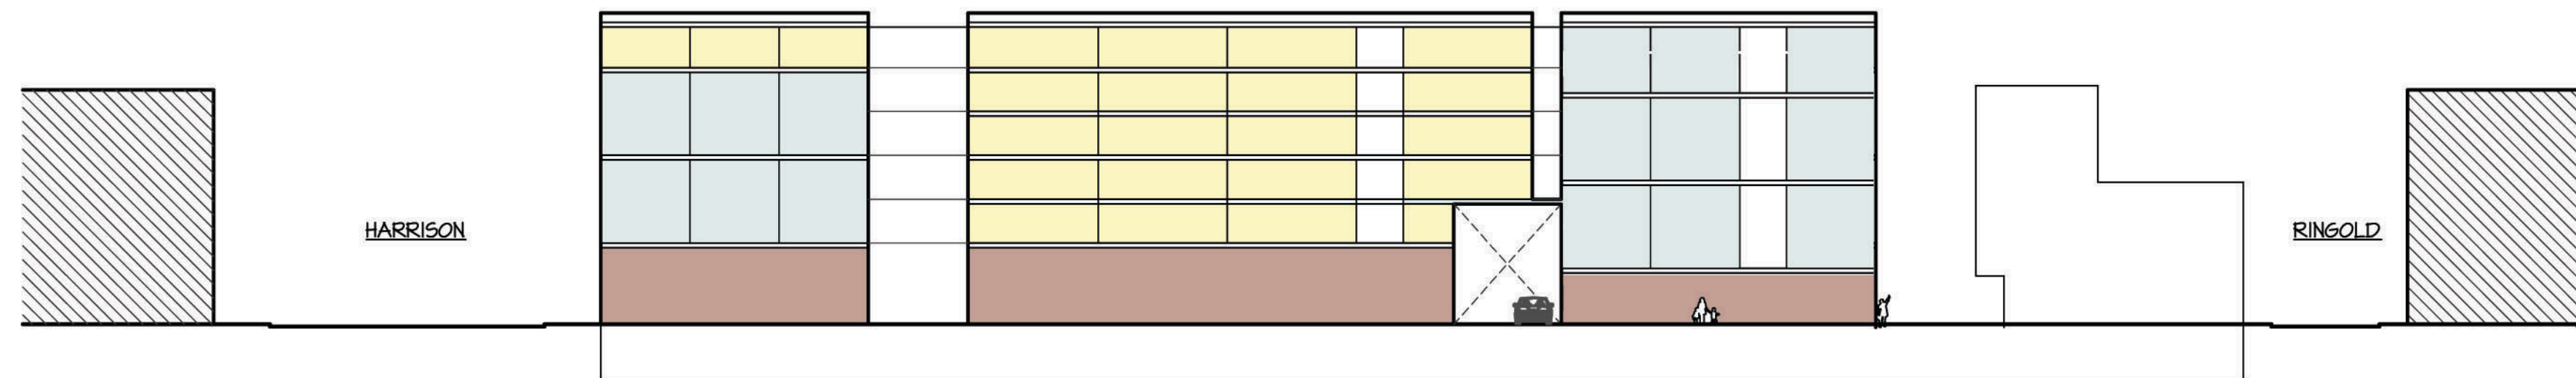


1 SOUTHEAST ELEVATION ALONG 8TH STREET
1"=30'-0"

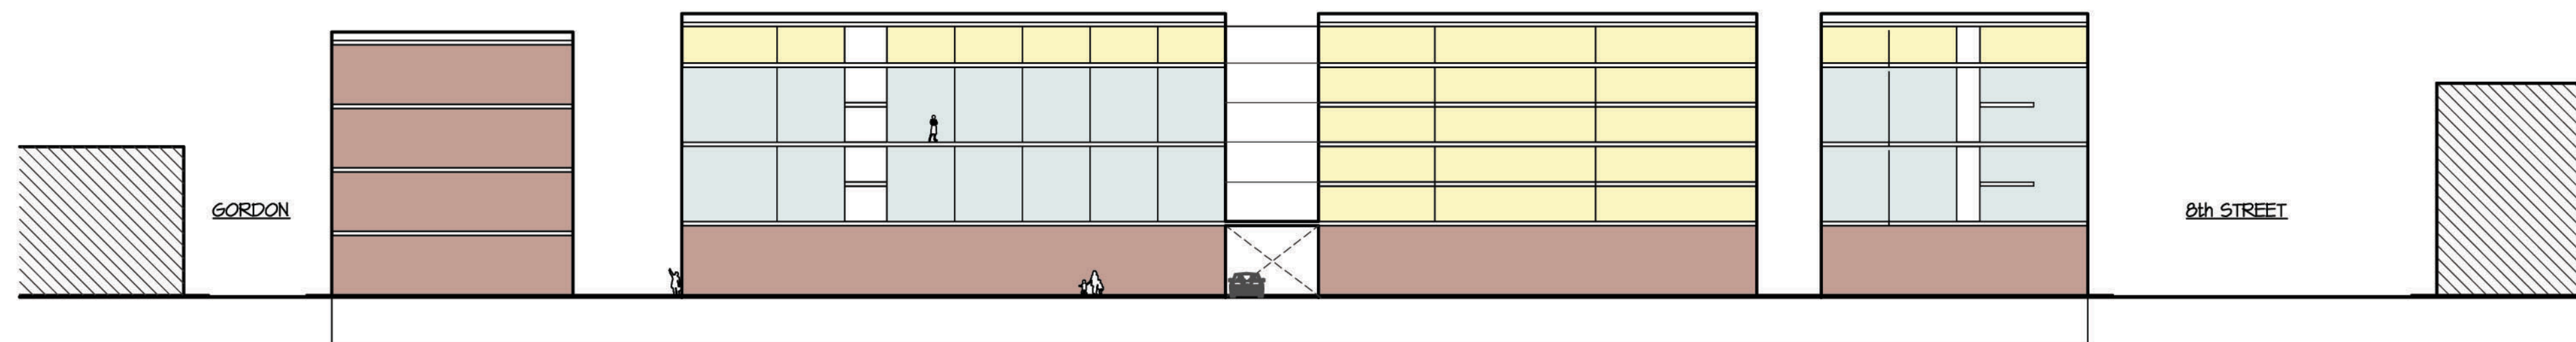

2 NORTHEAST ELEVATION ALONG HARRISON STREET
1"=30'-0"

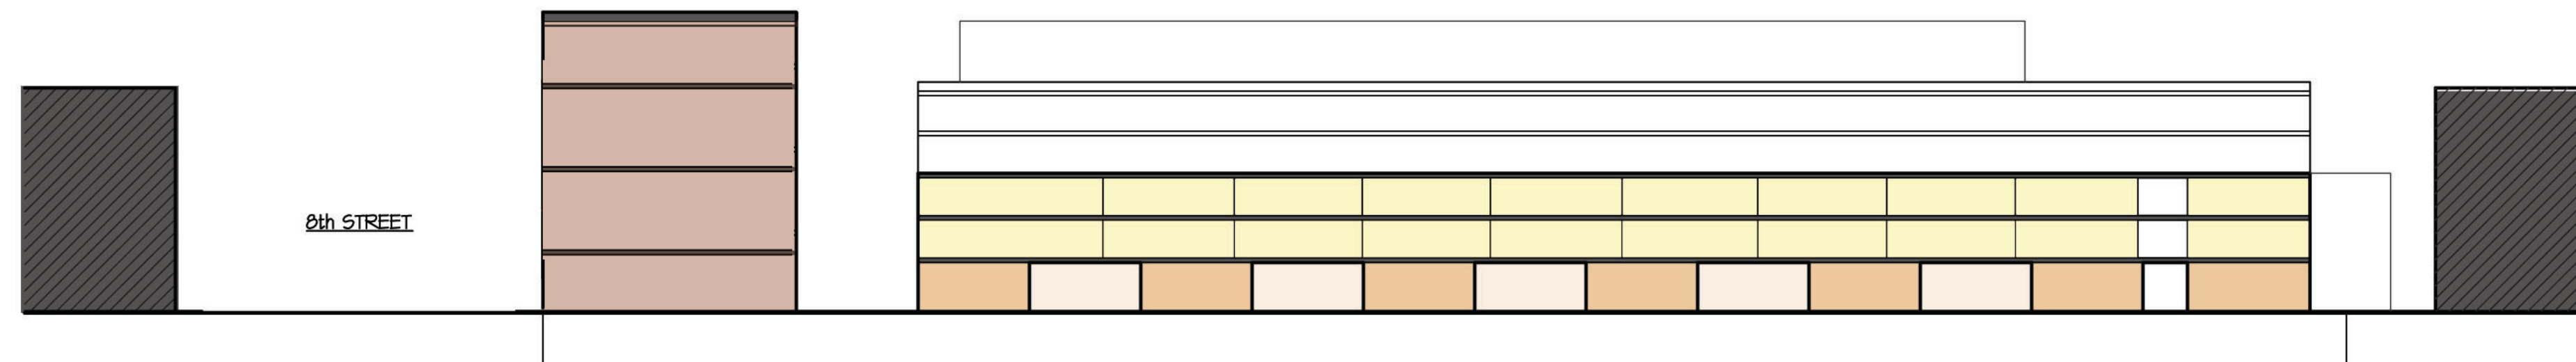

1 NORTHWEST ELEVATION ALONG RINGOLD
1"=30'-0"

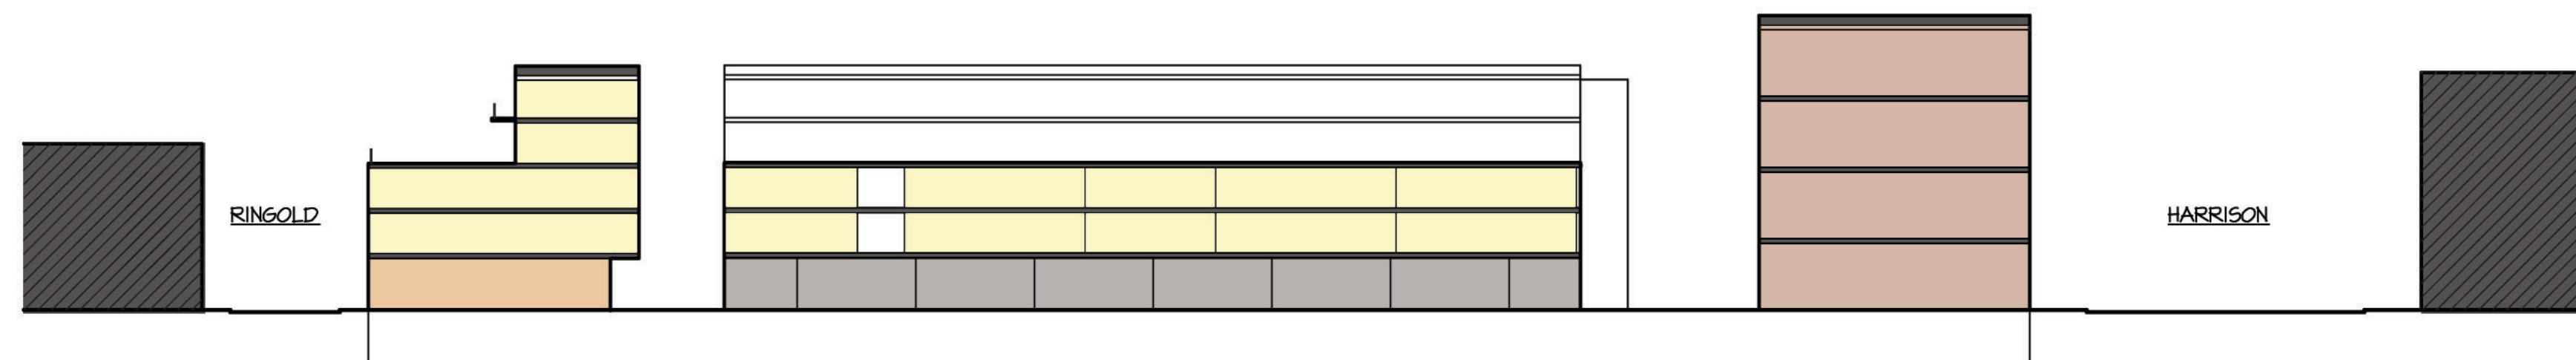

2 SOUTHWEST ELEVATION ALONG GORDON
1"=30'-0"

OPTION C: ELEVATIONS

11X17: 1"=100'-0" 22X34: 1"=50'-0"

04.15.07

8TH & Harrison | San Francisco, CA

A2.5c 
KAVA MASSIH ARCHITECTS

2830 Ninth Street | Berkeley, CA 94710
95 Federal | San Francisco, CA 94107