Post St
Steiner St
Avery St
Fillmore St
Geary St
Geary Blvd
Byington St
Webster St
O'Farrell St
Pierce St
Beideman St
Ellis St

Existing Building

Neigborhood

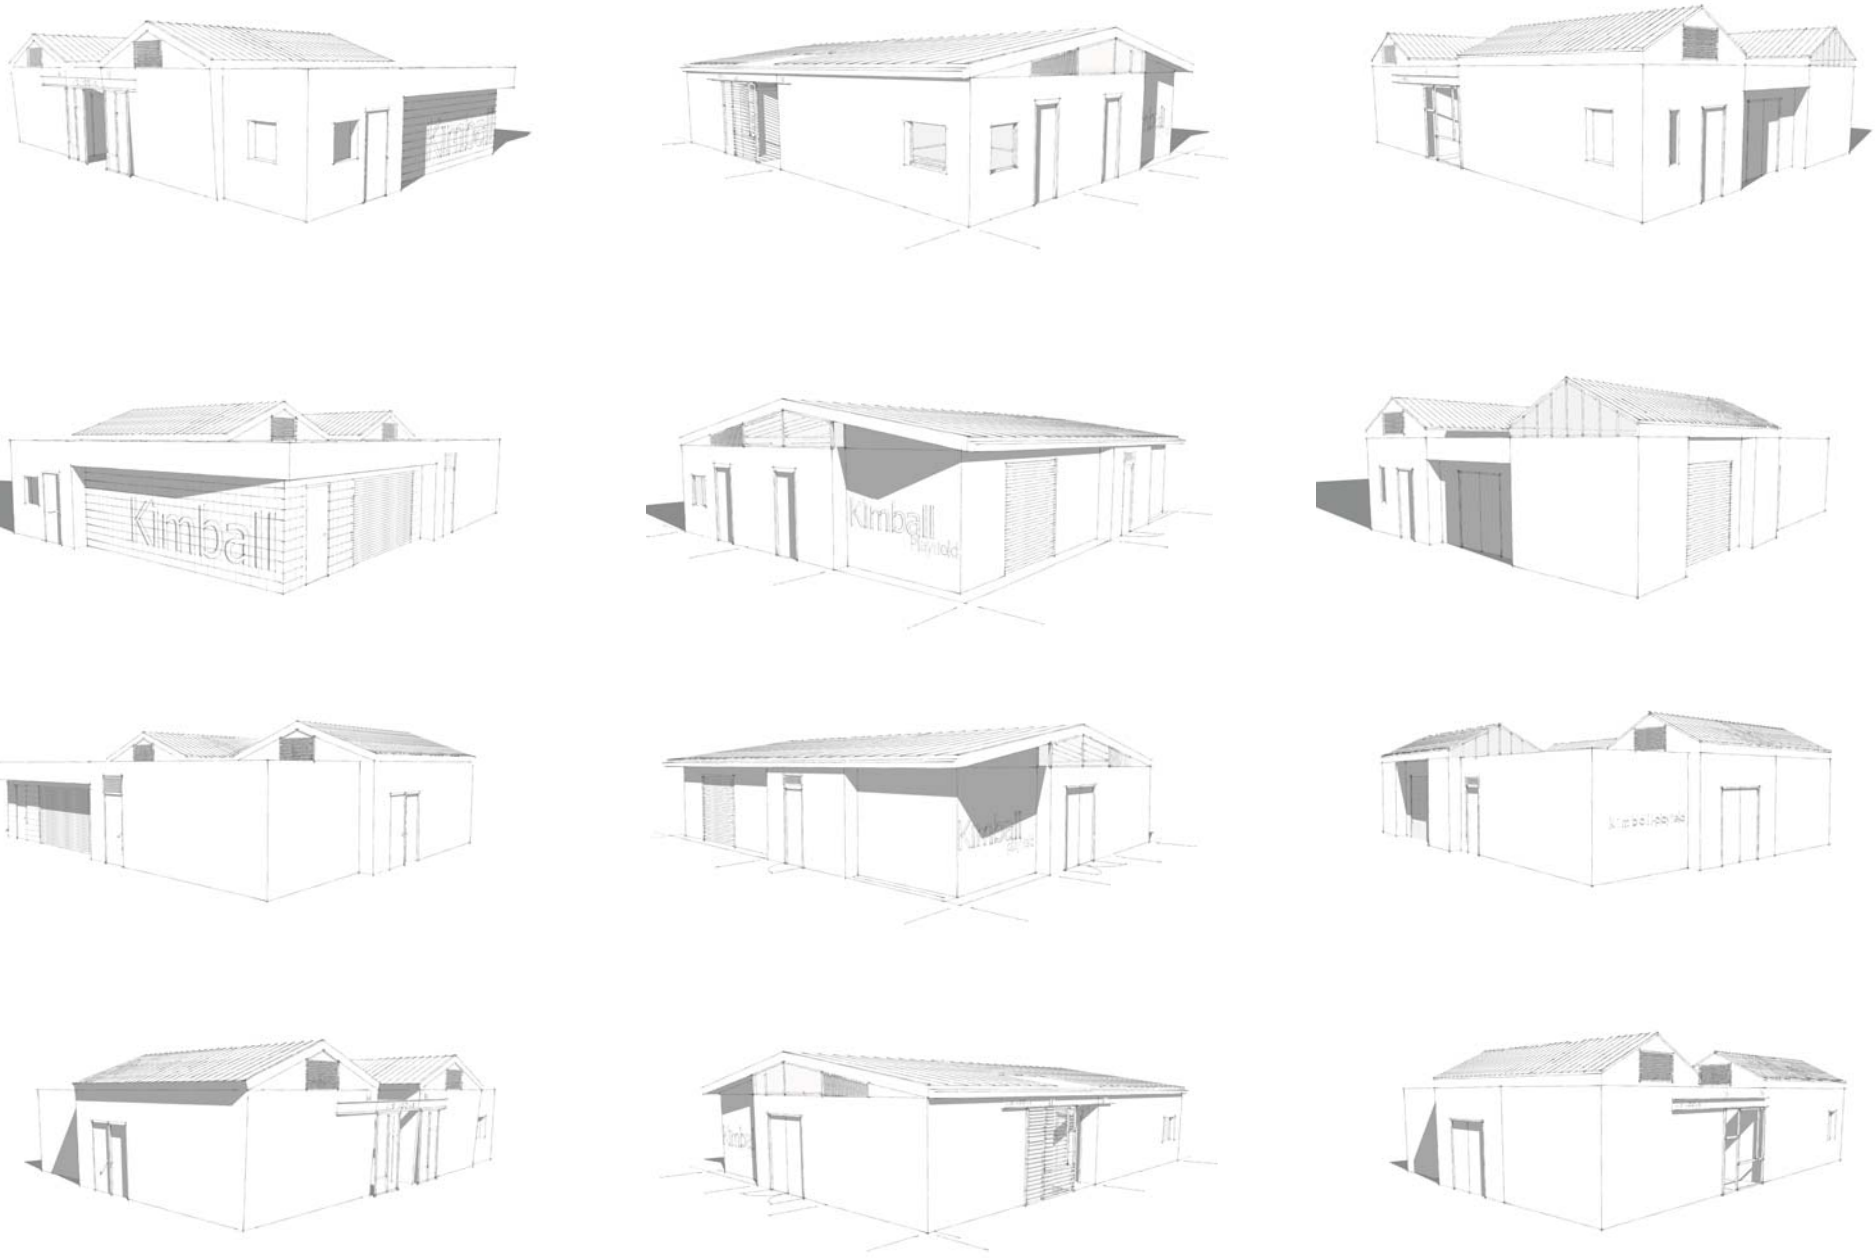

A B C

Previous Iterations

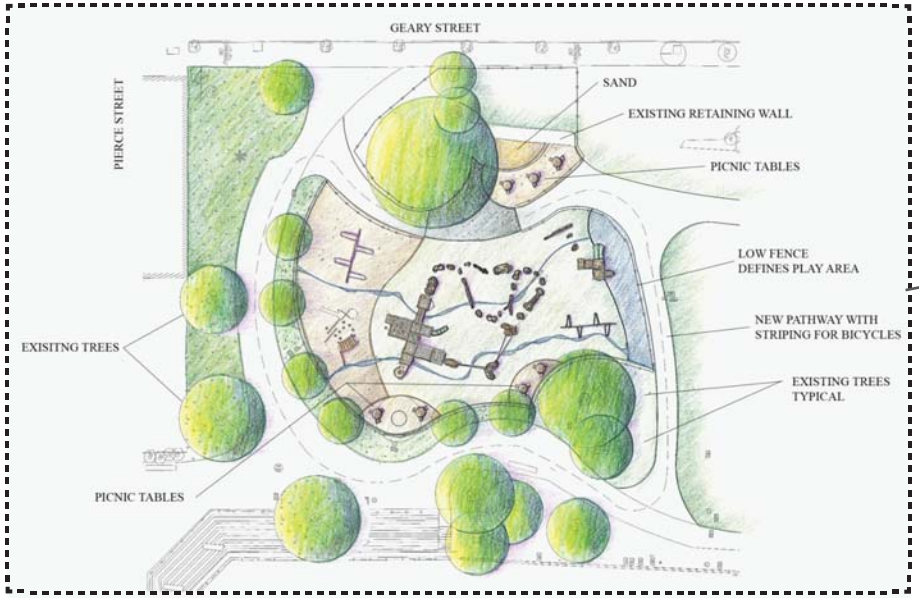
GEARY STREET
PIERCE STREET
SAND
EXISTING RETAINING WALL
PICNIC TABLES
LOW FENCE
DEFINES PLAY AREA
NEW PATHWAY WITH
STRIPING FOR BICYCLES
EXISITNG TREES
EXISTING TREES
TYPICAL
PICNIC TABLES

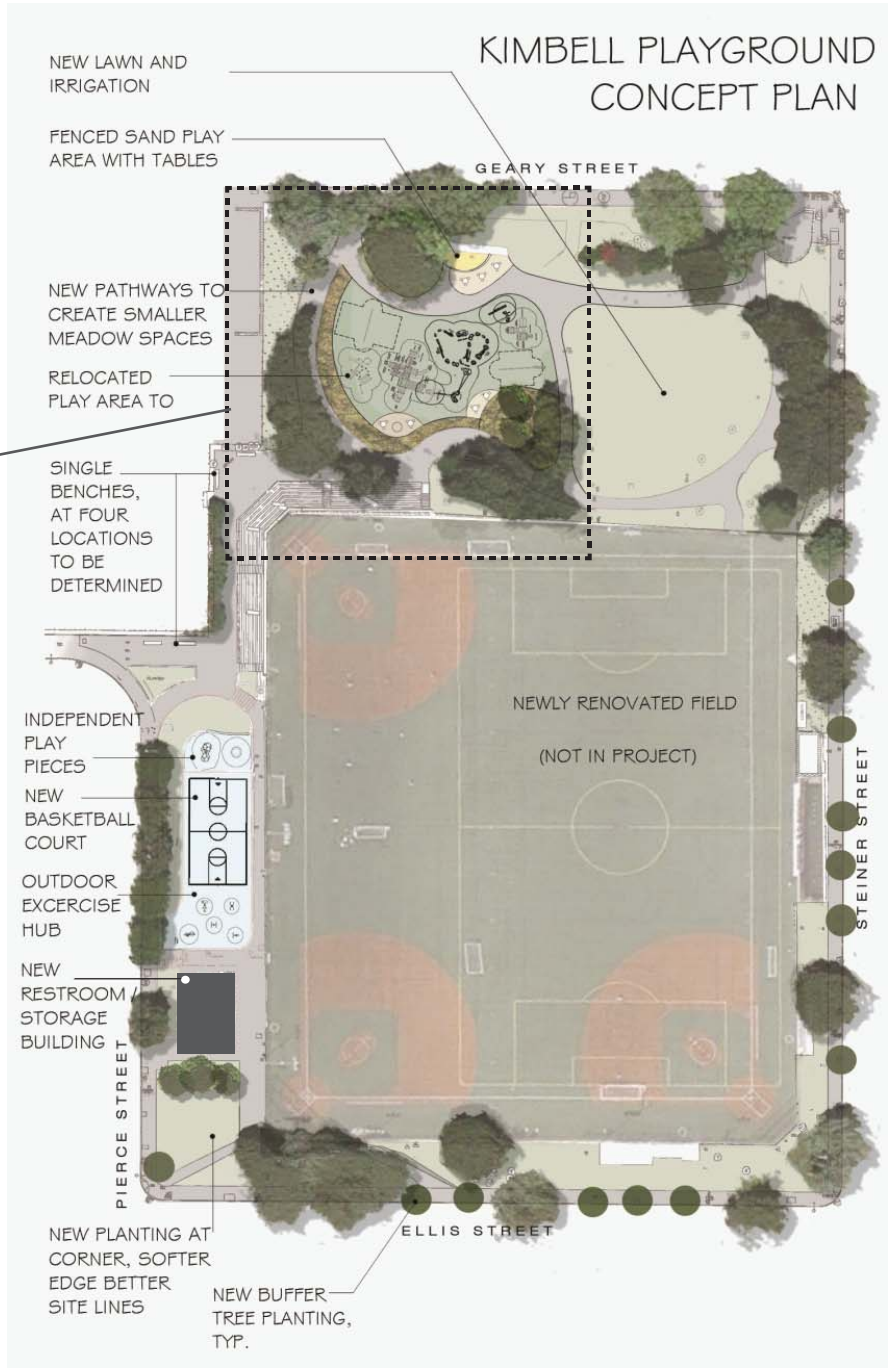
KIMBELL PLAYGROUND
CONCEPT PLAN
NEW LAWN AND
IRRIGATION
FENCED SAND PLAY
AREA WITH TABLES
GEARY STREET
NEW PATHWAYS TO
CREATE SMALLER
MEADOW SPACES
RELOCATED
PLAY AREA TO
SINGLE
BENCHES,
AT FOUR
LOCATIONS
TO BE
DETERMINED
NEWLY RENOVATED FIELD
(NOT IN PROJECT)
INDEPENDENT
PLAY
PIECES
NEW
BASKETBALL
COURT
OUTDOOR
EXCERCISE
HUB
NEW
RESTROOM /
STORAGE
BUILDING
STEINER STREET
PIERCE STREET
NEW PLANTING AT
CORNER, SOFTER
EDGE BETTER
SITE LINES
ELLIS STREET
NEW BUFFER
TREE PLANTING,
TYP.

(N) Site Plan

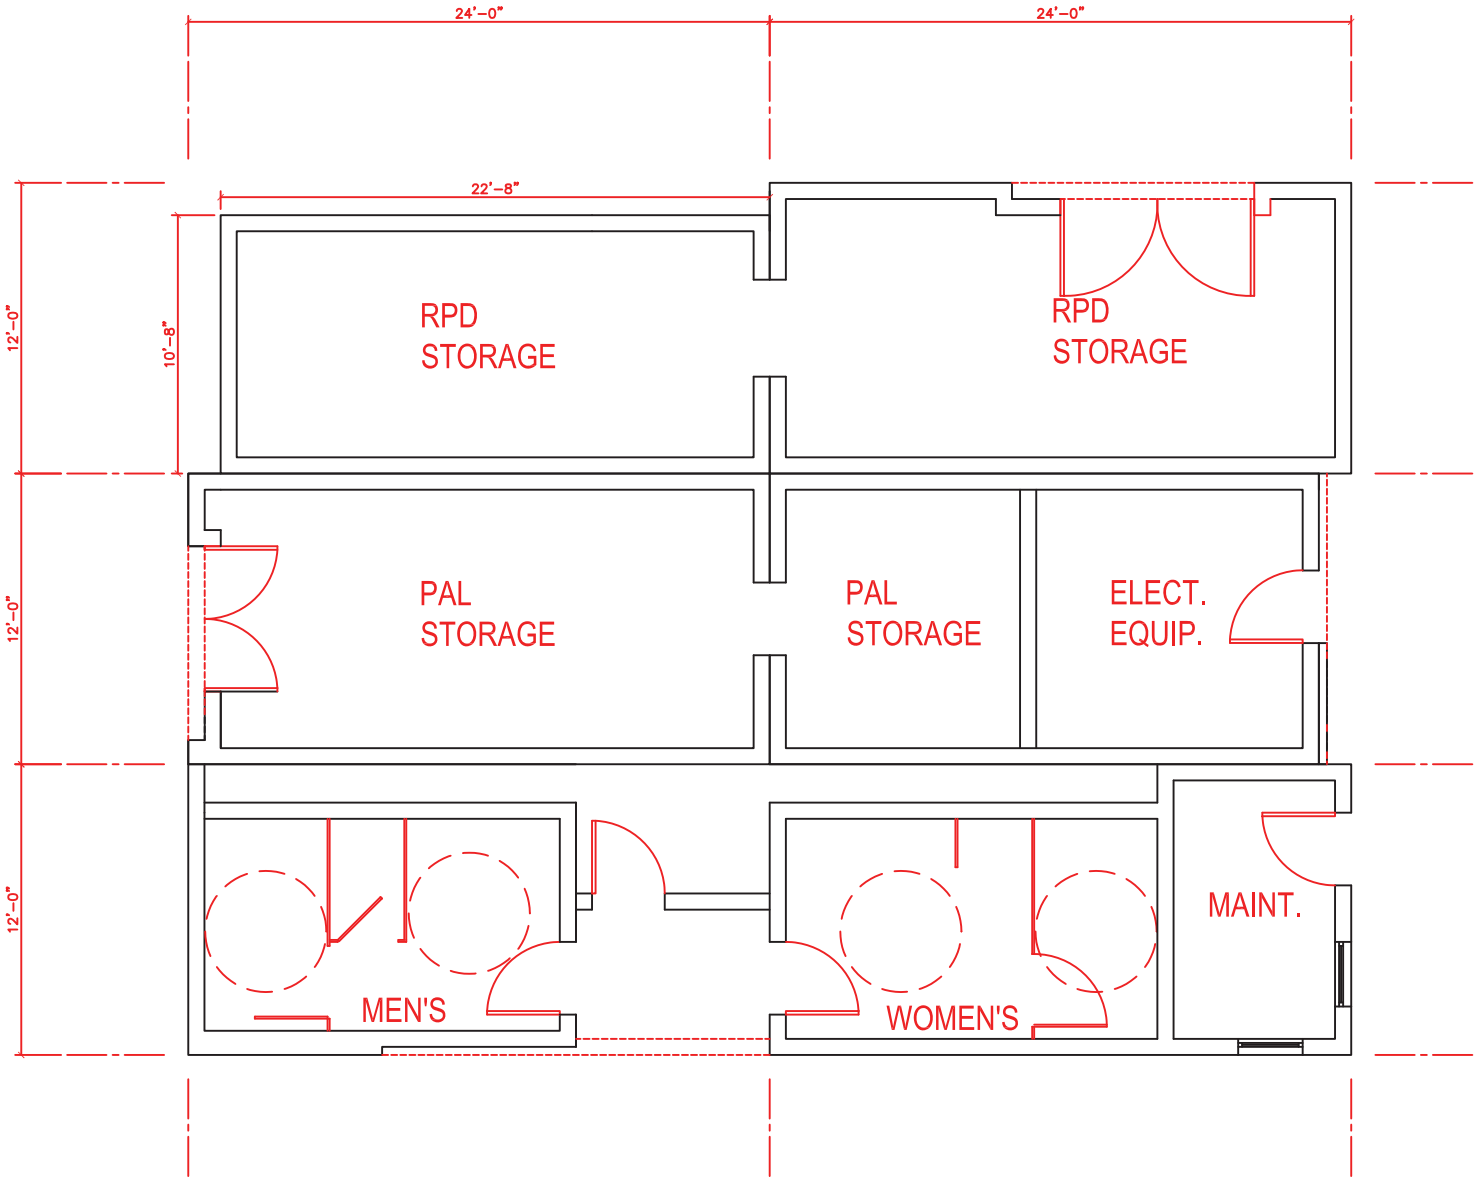

(N) Floor Plan 1/8"= 1'0"

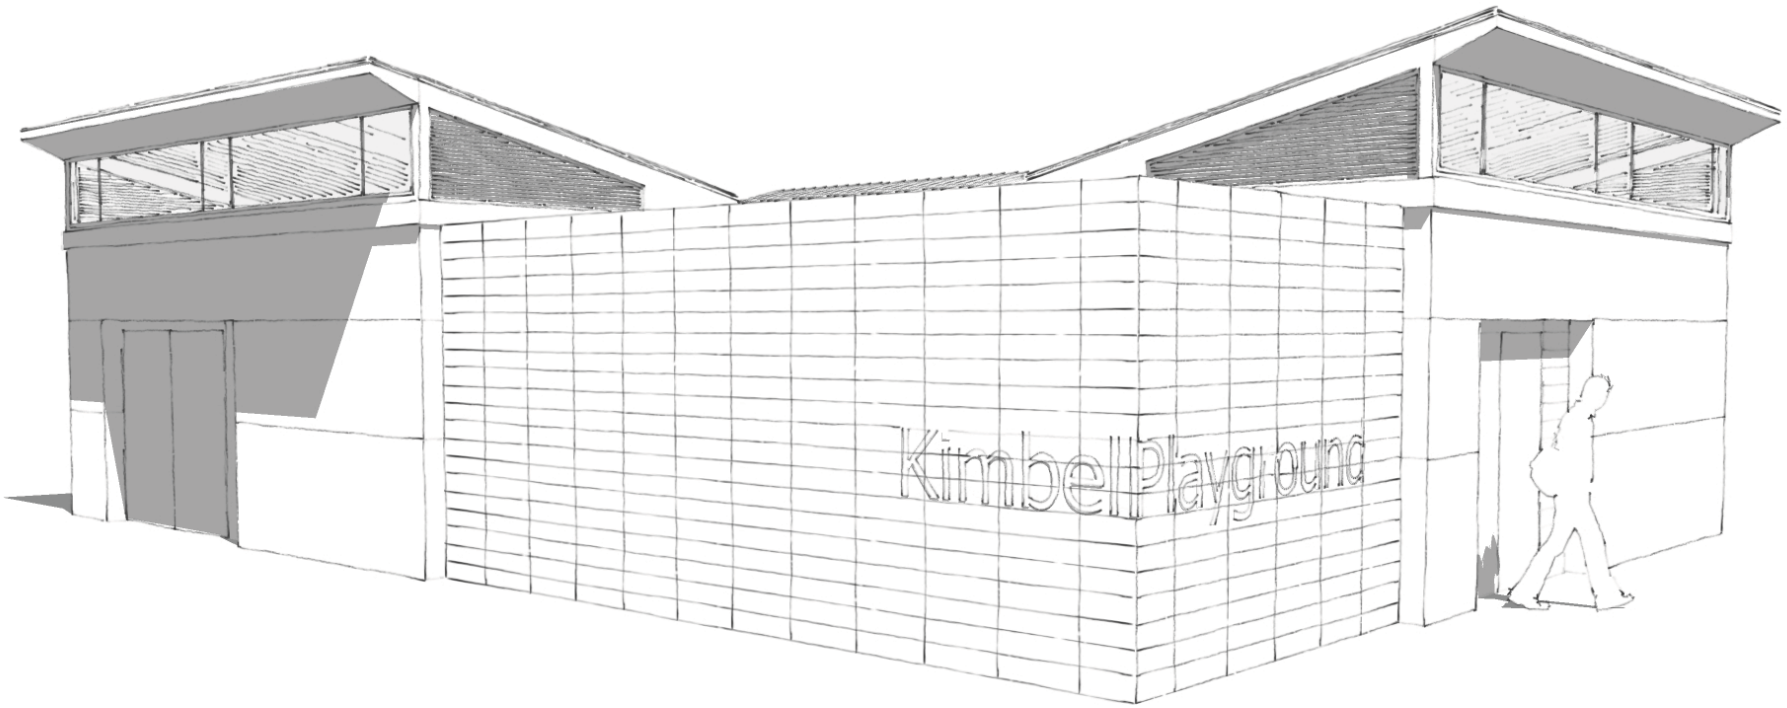

View Looking North East

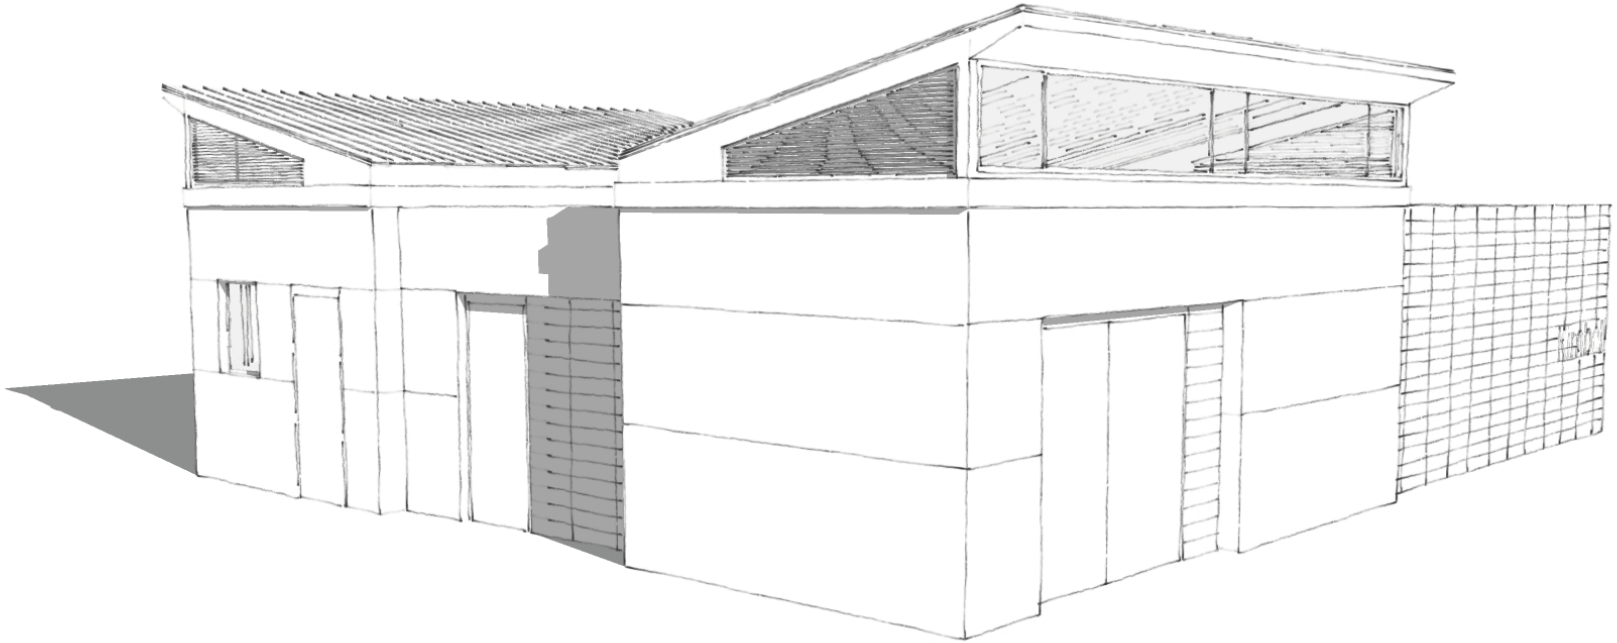

View Looking South East

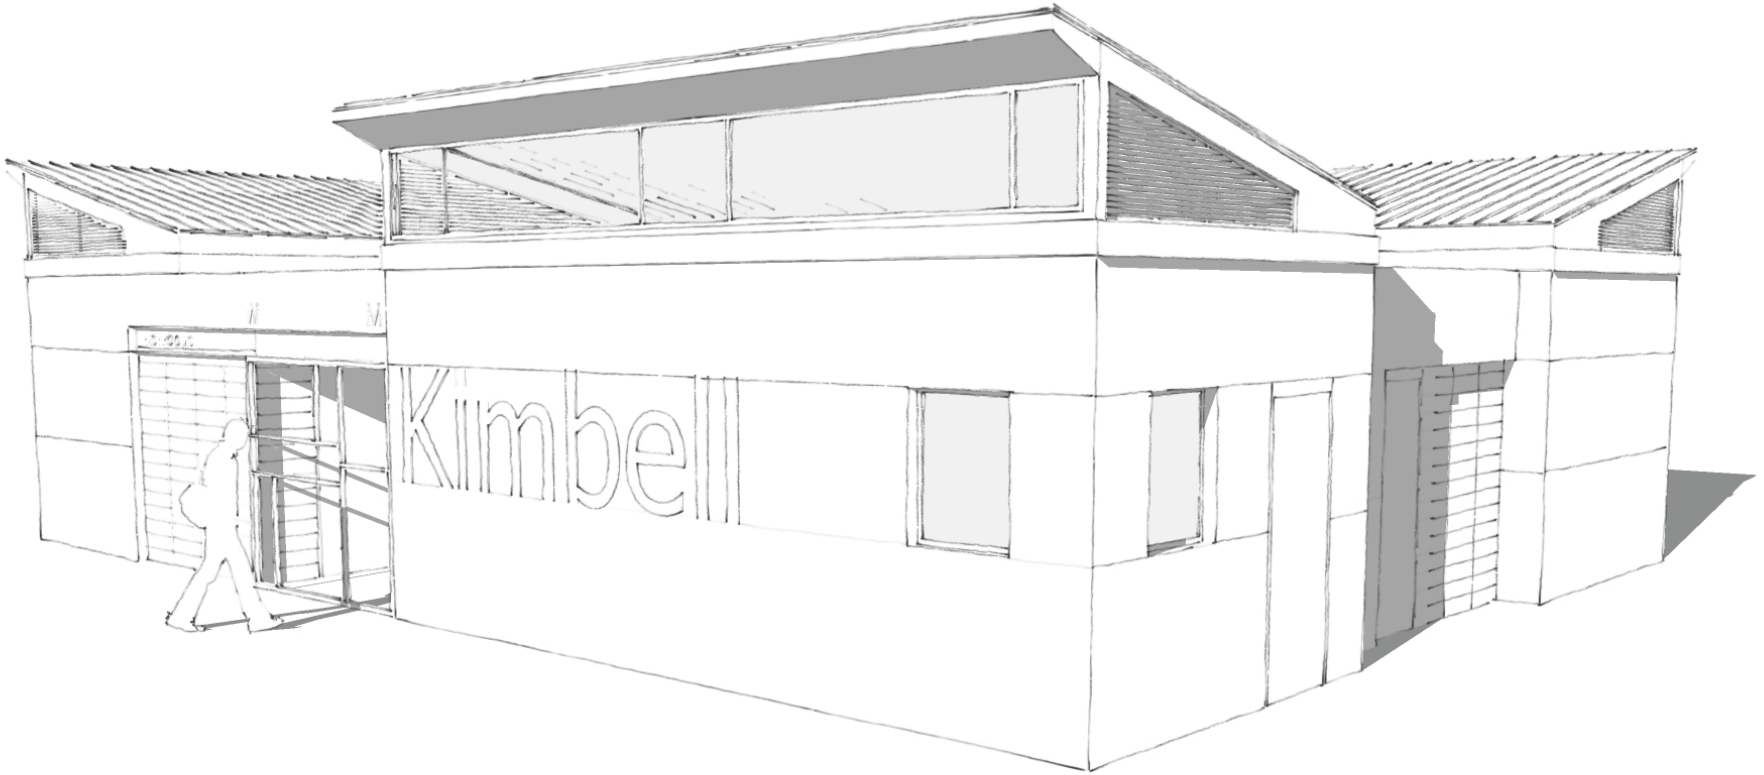

View Looking South West

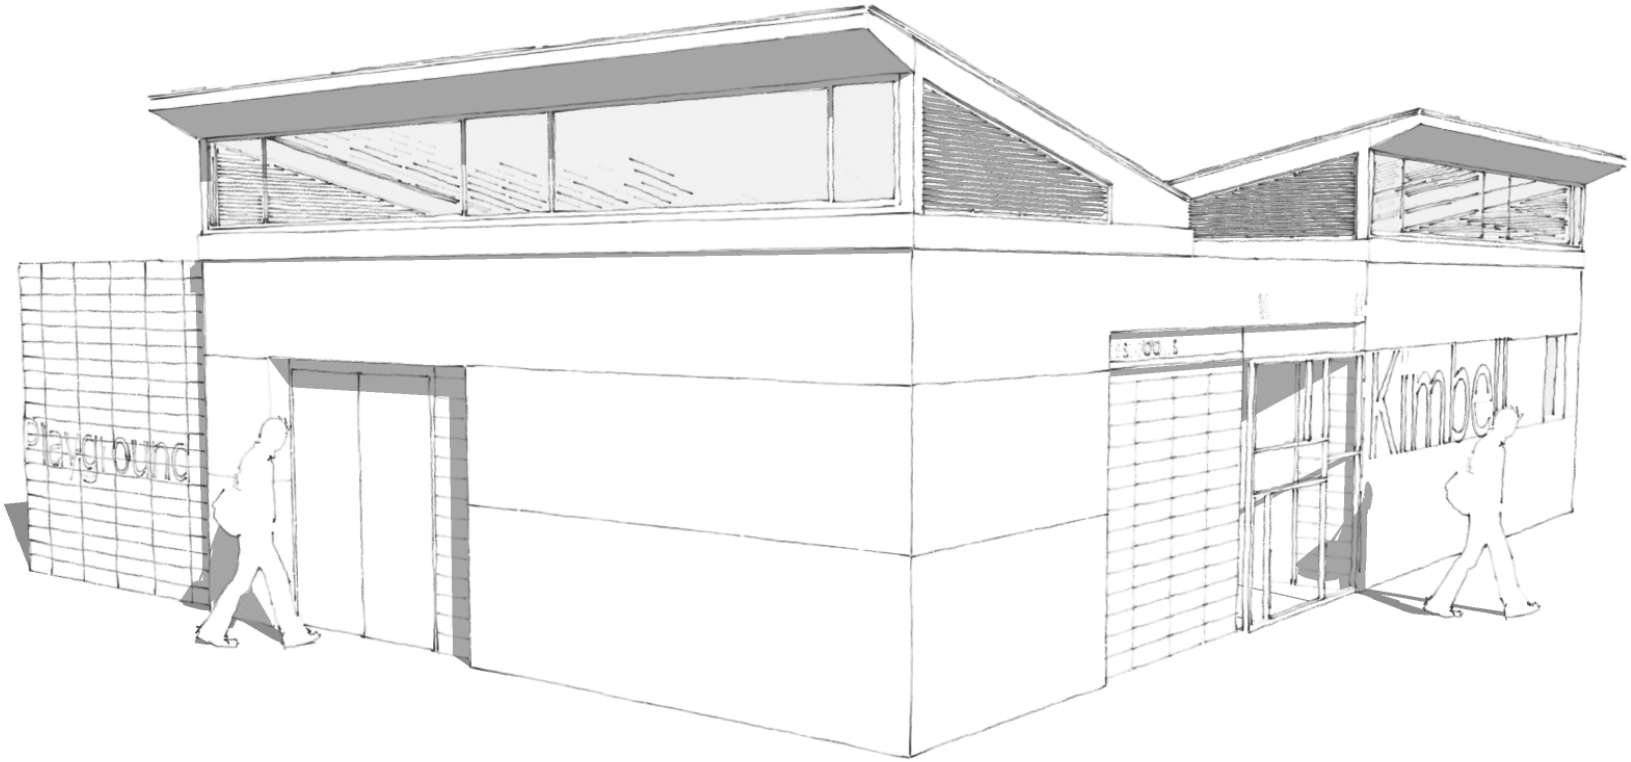

View Looking North West

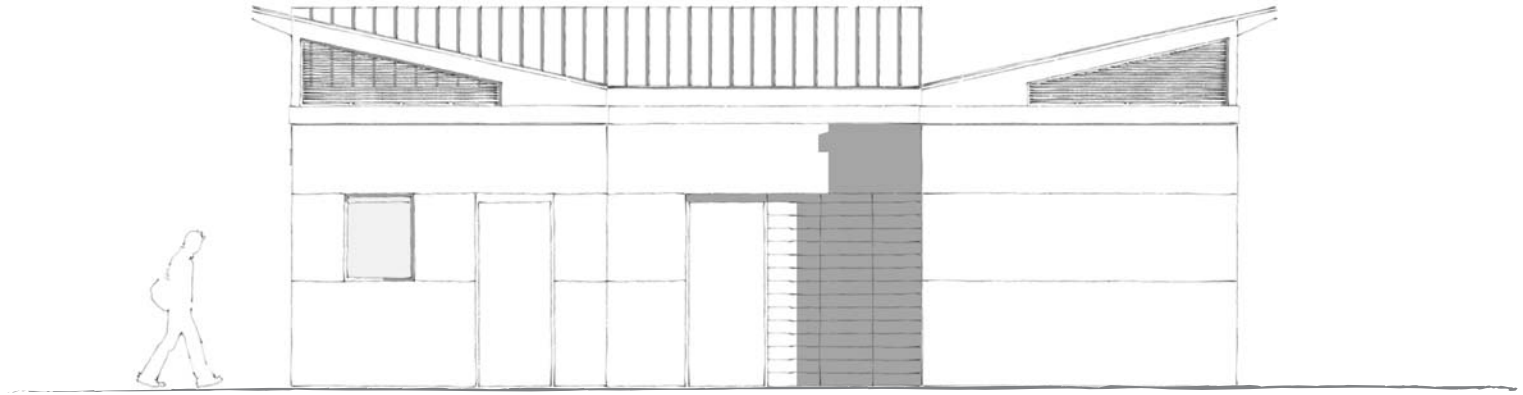

NORTH

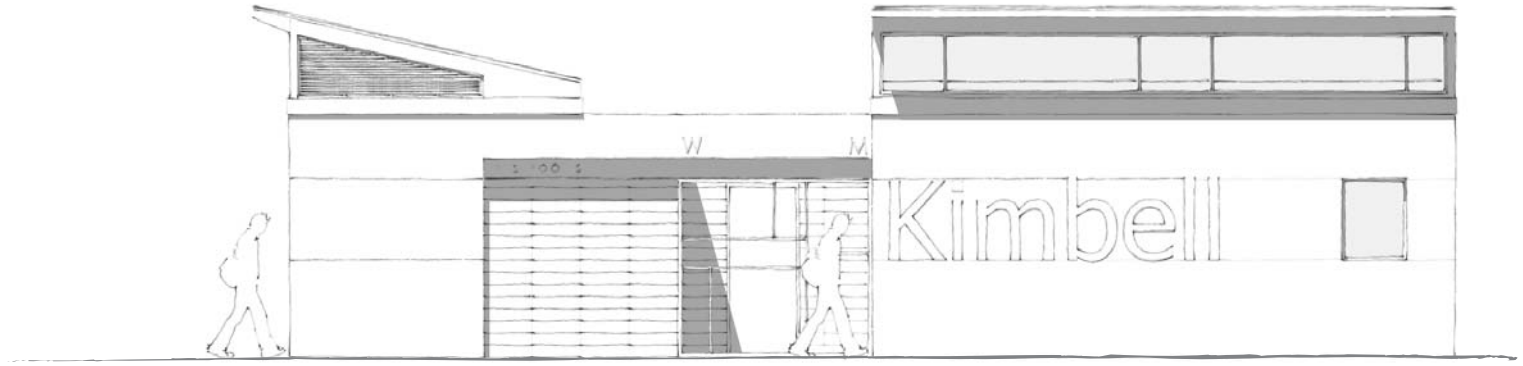

EAST

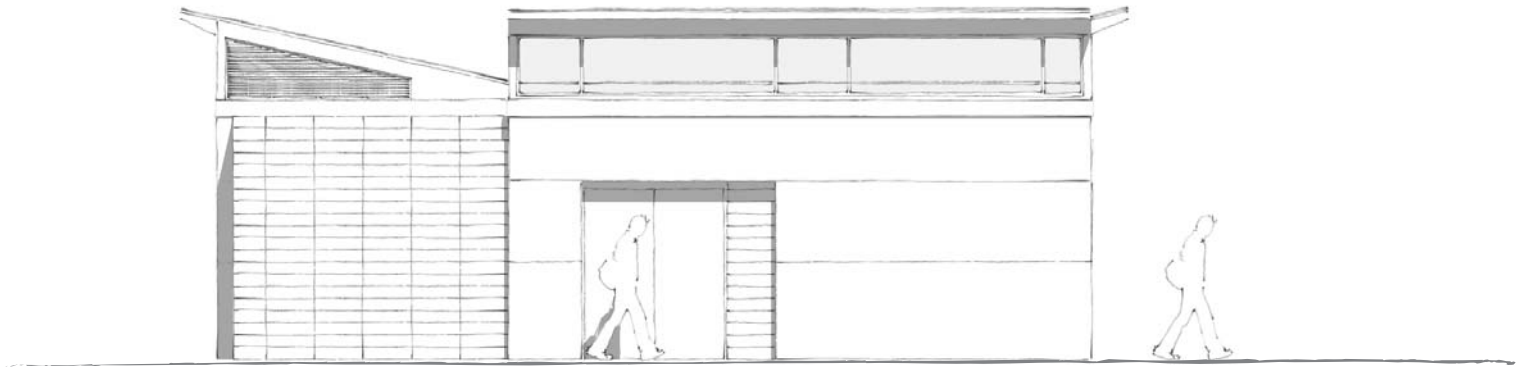

SOUTH

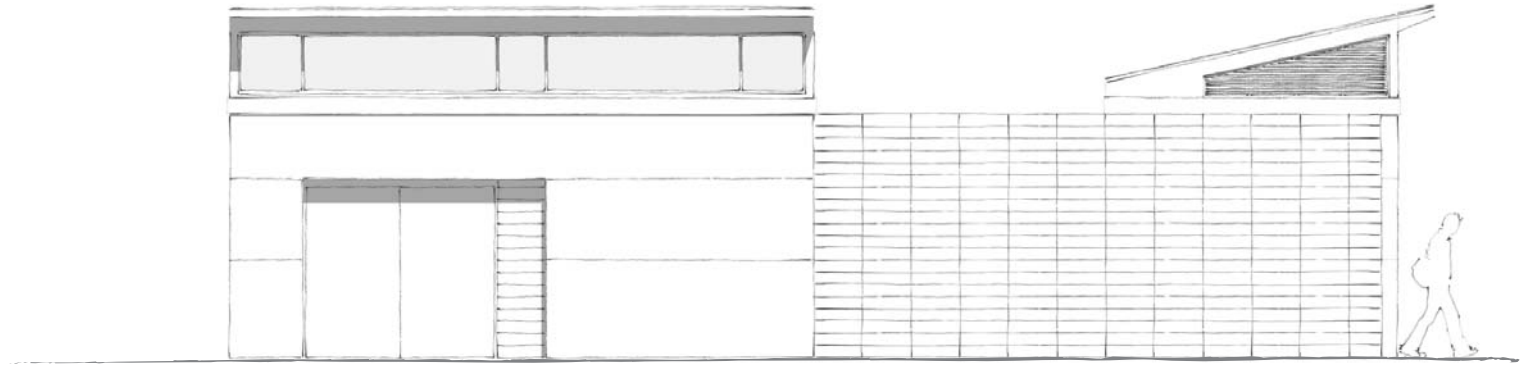

WEST

Elevations