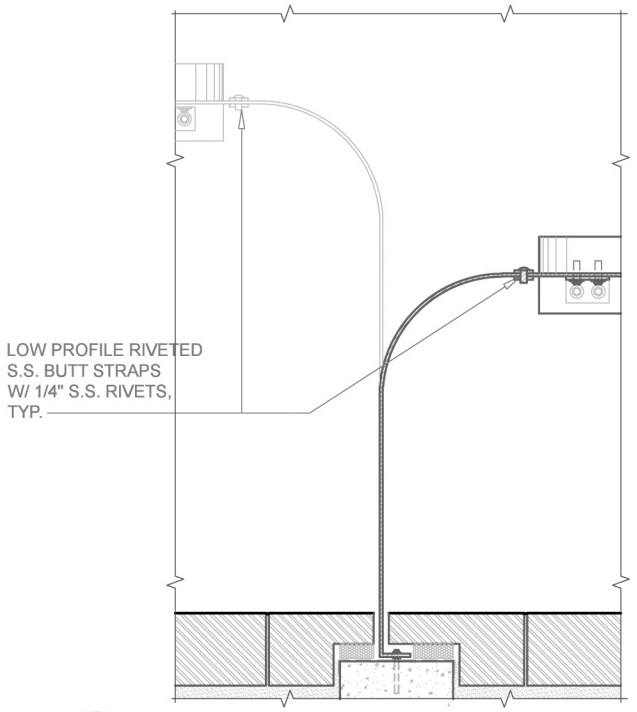

5 A3.22 **Typ Bench Wall Strap Assembly @ Wdw. Jamb**
Scale: 3" = 1'-0"

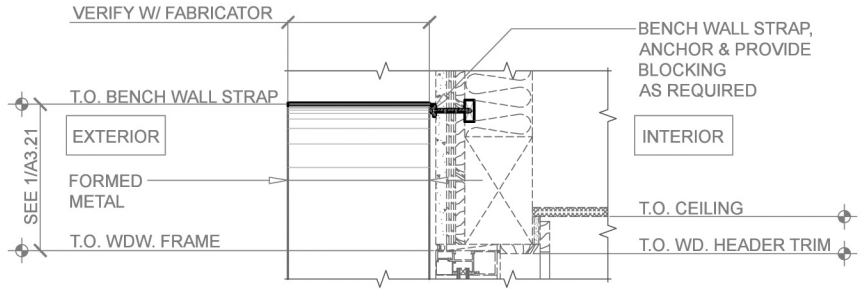

4 A3.22 **Typ. Bench Wall Strap Assembly @ Wdw. Head**
Scale: 1-1/2" = 1'-0"

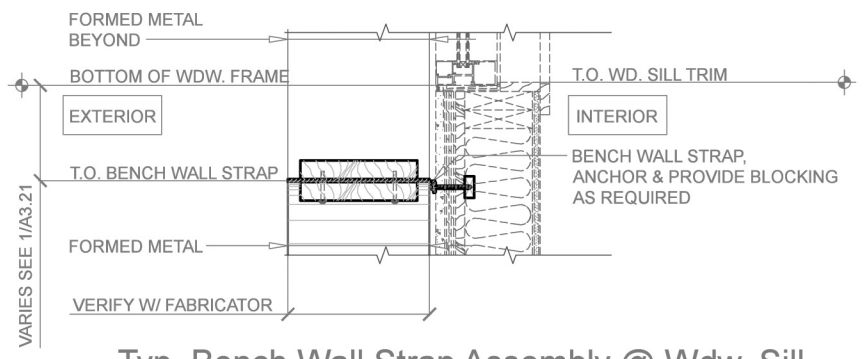

3 A3.22 **Typ. Bench Wall Strap Assembly @ Wdw. Sill Jamb Sim.**
Scale: 1-1/2" = 1'-0"

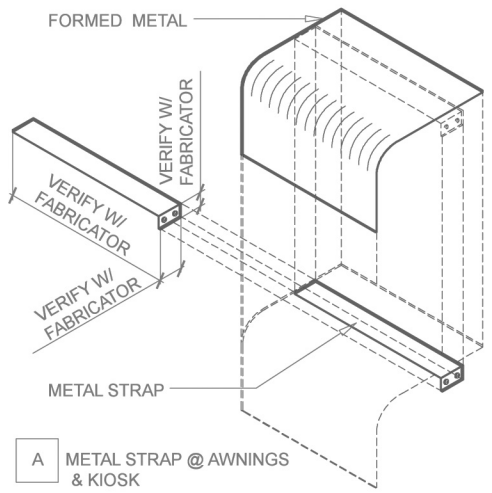

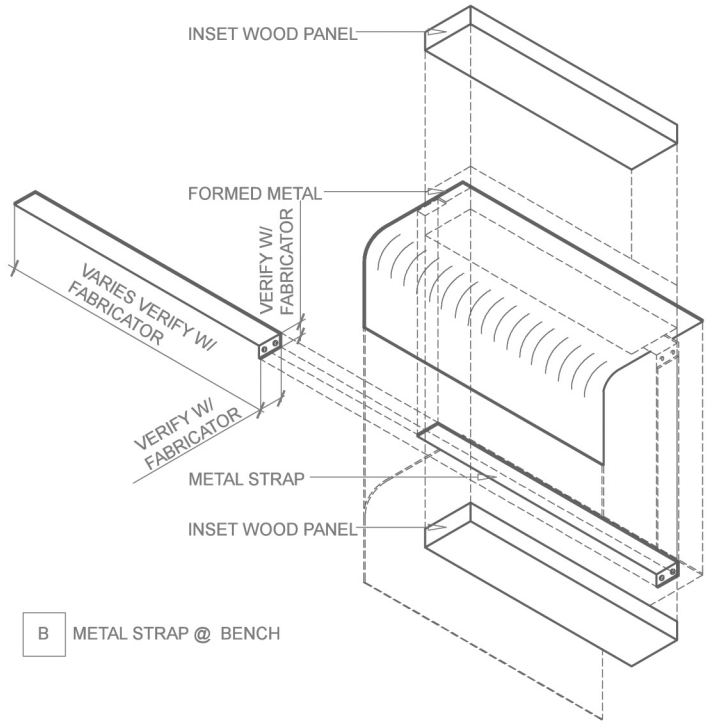

2 A3.22 **Wall Strap**
Scale: 1-1/2" = 1'-0"

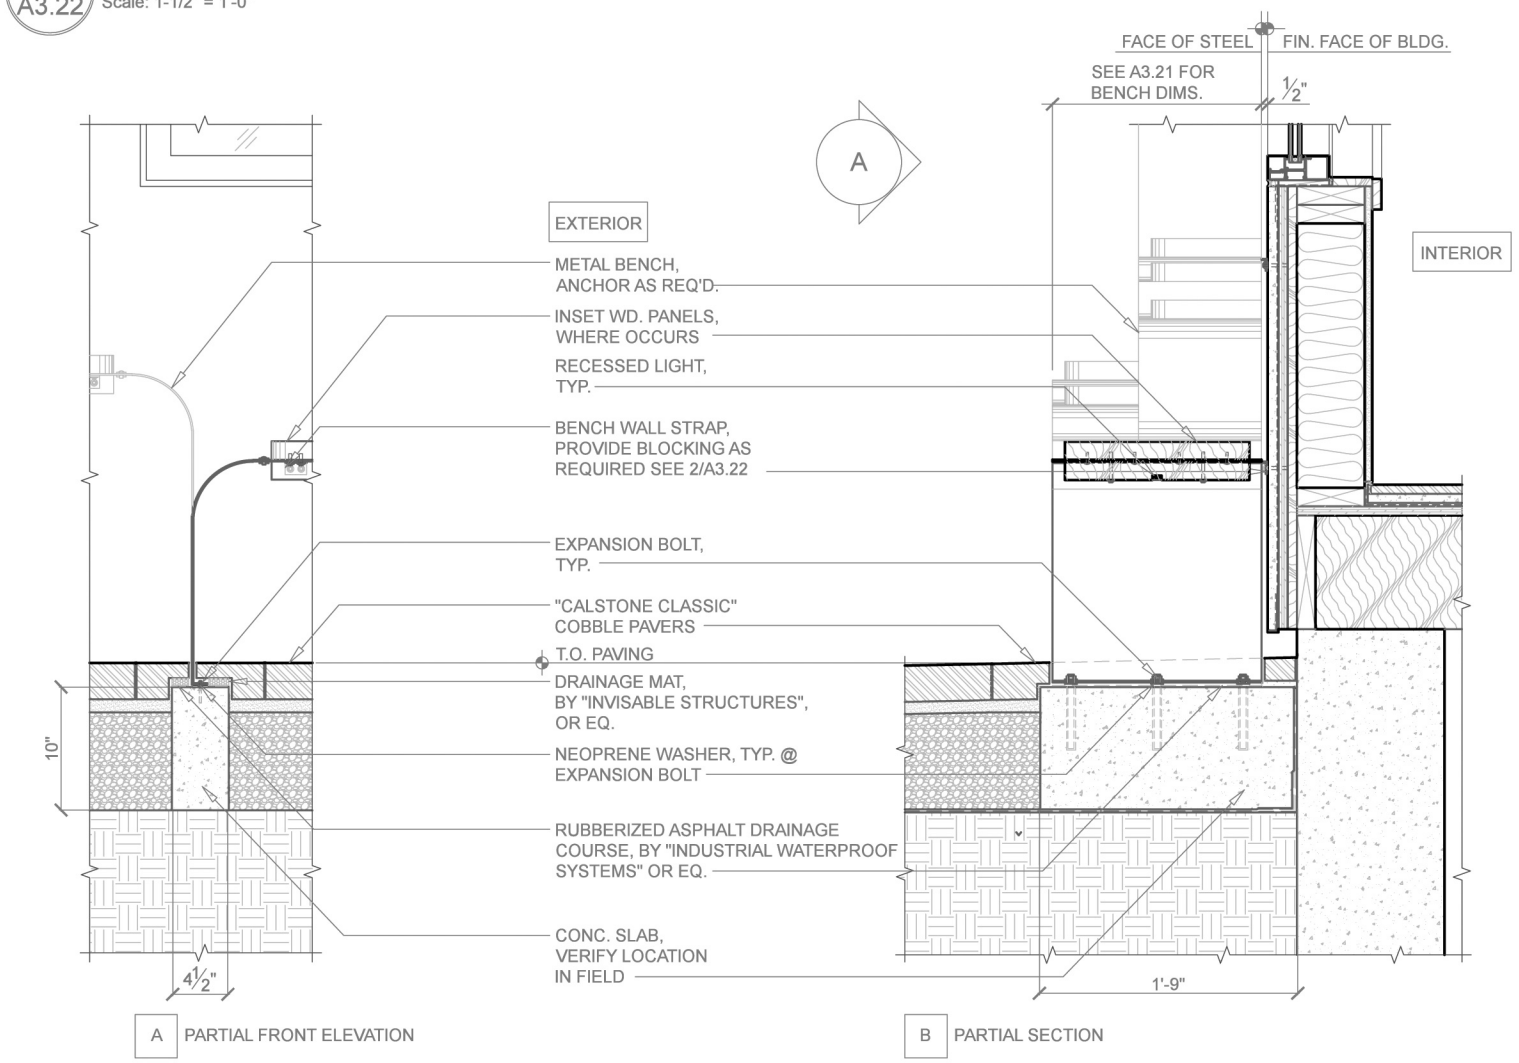

1 A3.22 **Anchoring Detail**
Scale: 1-1/2" = 1'-0"

Δ	BY	DATE	REVISIONS

DESIGNED BY:
architecture for humanity

Re REBAR

2599 SAN BRUNO AVENUE
SAN FRANCISCO, CA 94134
AP# 5438/021

SCALE:
1 1/2"=1'-0"

BENCH STRAP DETAILS

NORTH

DATE:
JOB#:
A3.22
SHEET

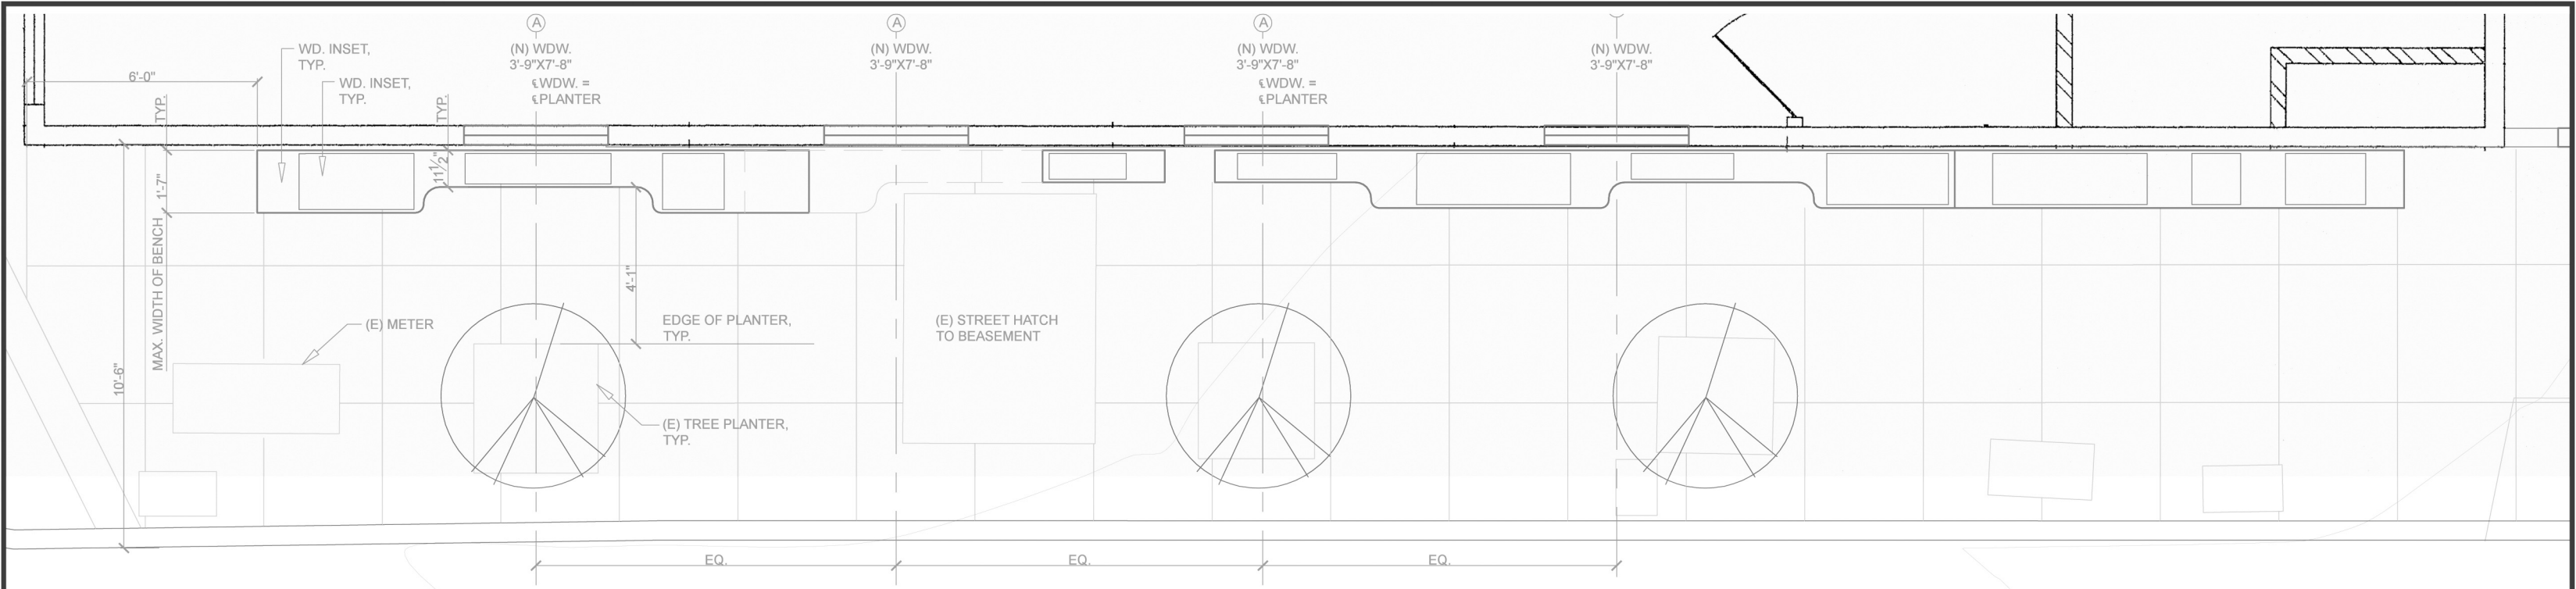

2 A3.21 ENLARGED BENCH PLAN
Scale: 1/2" = 1'-0"

NOTE:
VERIFY ALL DIMENSIONS WITH FABRICATOR/INSTALLER PRIOR TO INSTALLATION.

1 -

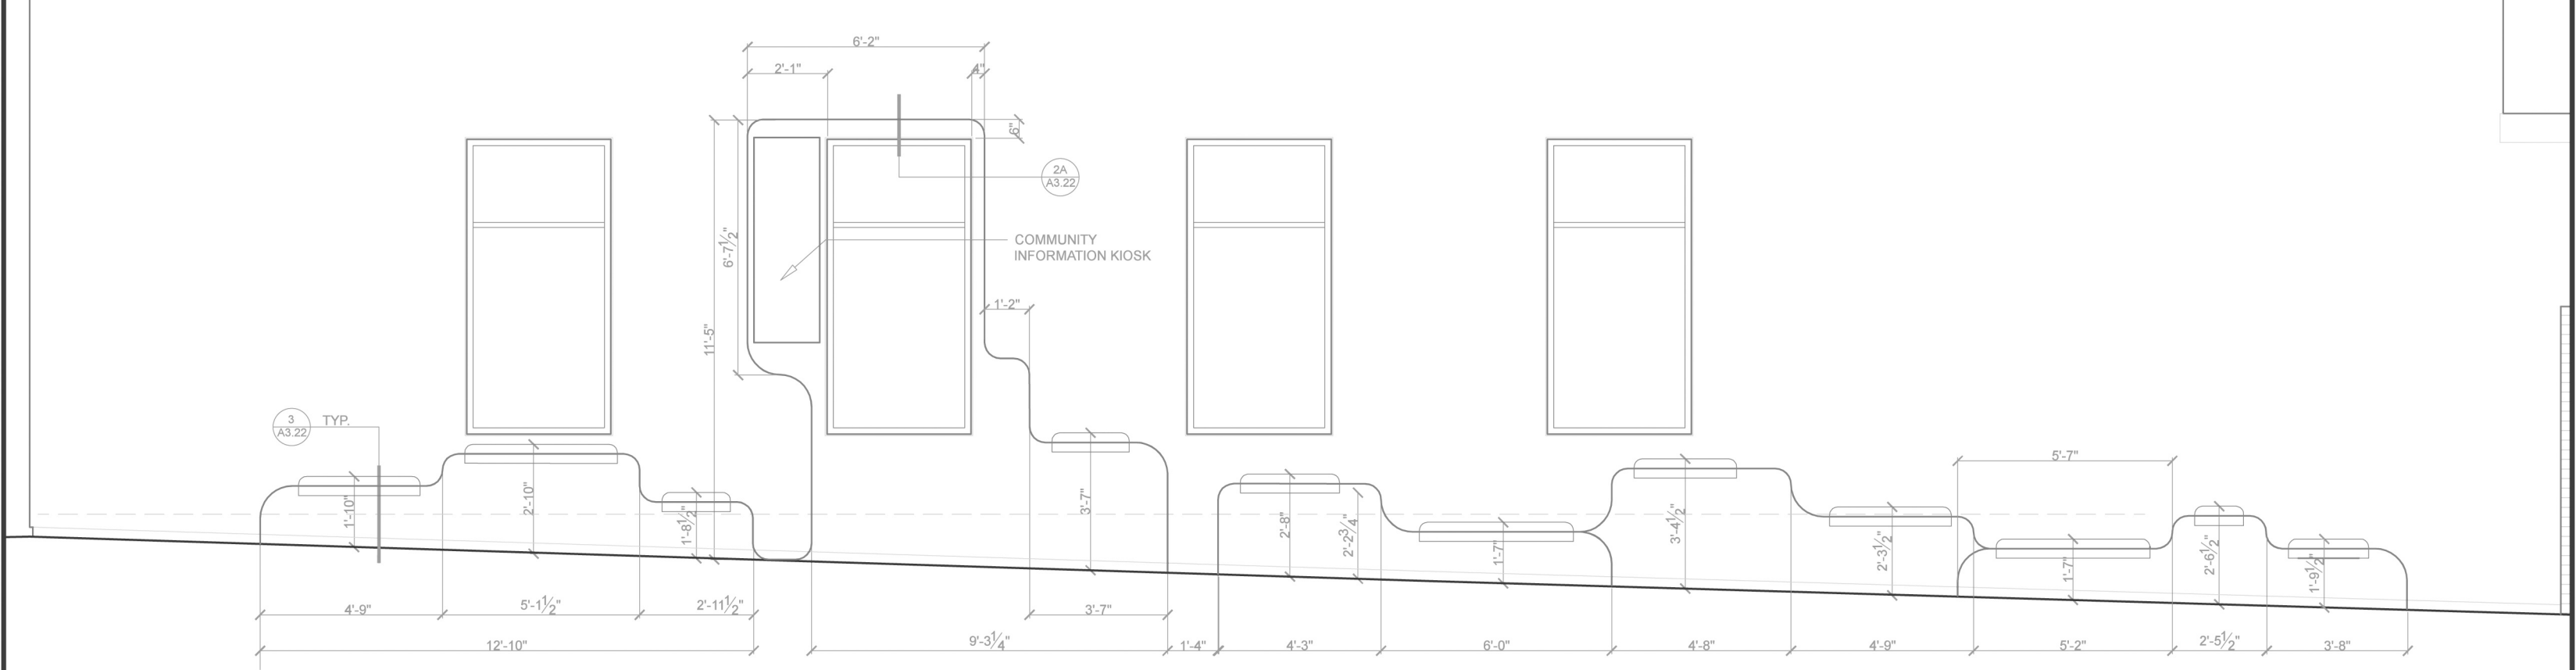

1 A3.21 ENLARGED BENCH ELEVATION
Scale: 1/2" = 1'-0"

NOTE:
VERIFY ALL DIMENSIONS WITH FABRICATOR/INSTALLER PRIOR TO INSTALLATION.

Δ	BY	DATE	REVISIONS

DESIGNED BY:
architecture for humanity
Re REBAR

2599 SAN BRUNO AVENUE
SAN FRANCISCO, CA 94134
AP# 5438/021

SCALE: 1/2"=1'-0"

ENLARGED BENCH PLAN & ELEVATION

NORTH

DATE:
JOB#:
A3.21
SHEET

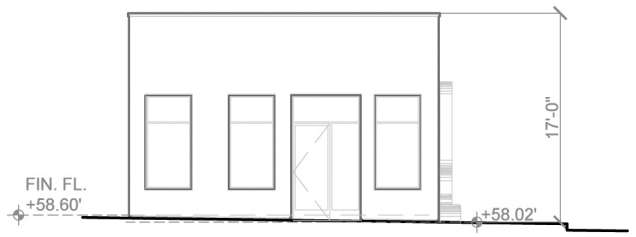

3 A3.1 EAST ELEVATION
Scale: 1/8" = 1'-0"

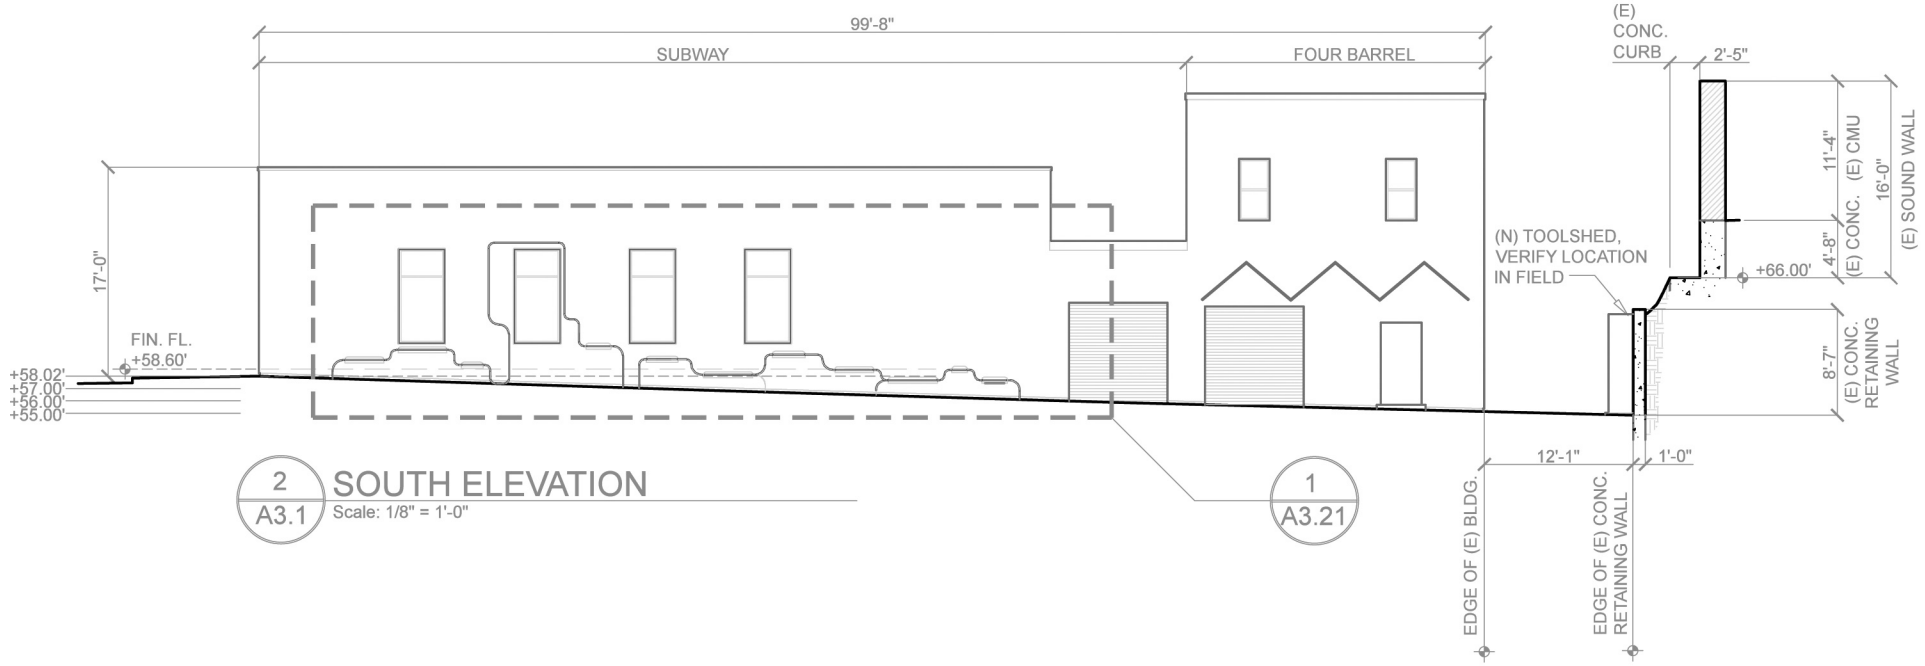

2 A3.1 SOUTH ELEVATION
Scale: 1/8" = 1'-0"

1 A3.21

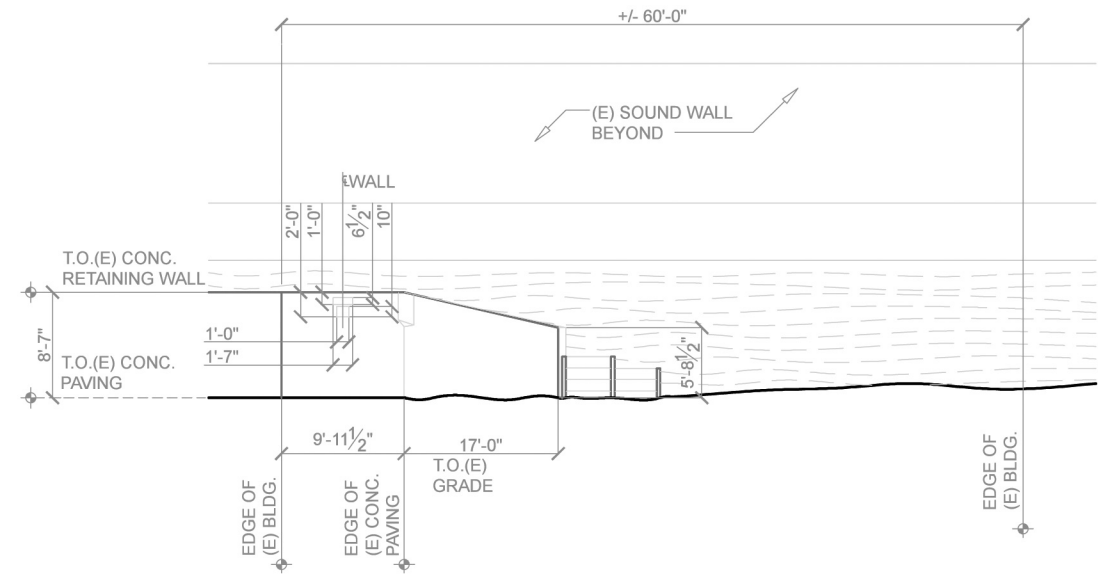

1 A3.1 ART WALL @ PARK
Scale: 1/8" = 1'-0"

Δ	BY	DATE	REVISIONS

DESIGNED BY:
architecture for humanity
Re REBAR

2599 SAN BRUNO AVENUE
SAN FRANCISCO, CA 94134
AP# 5438/021

SCALE:

EXTERIOR ELEVATIONS

NORTH

DATE:
JOB#:
A3.1
SHEET

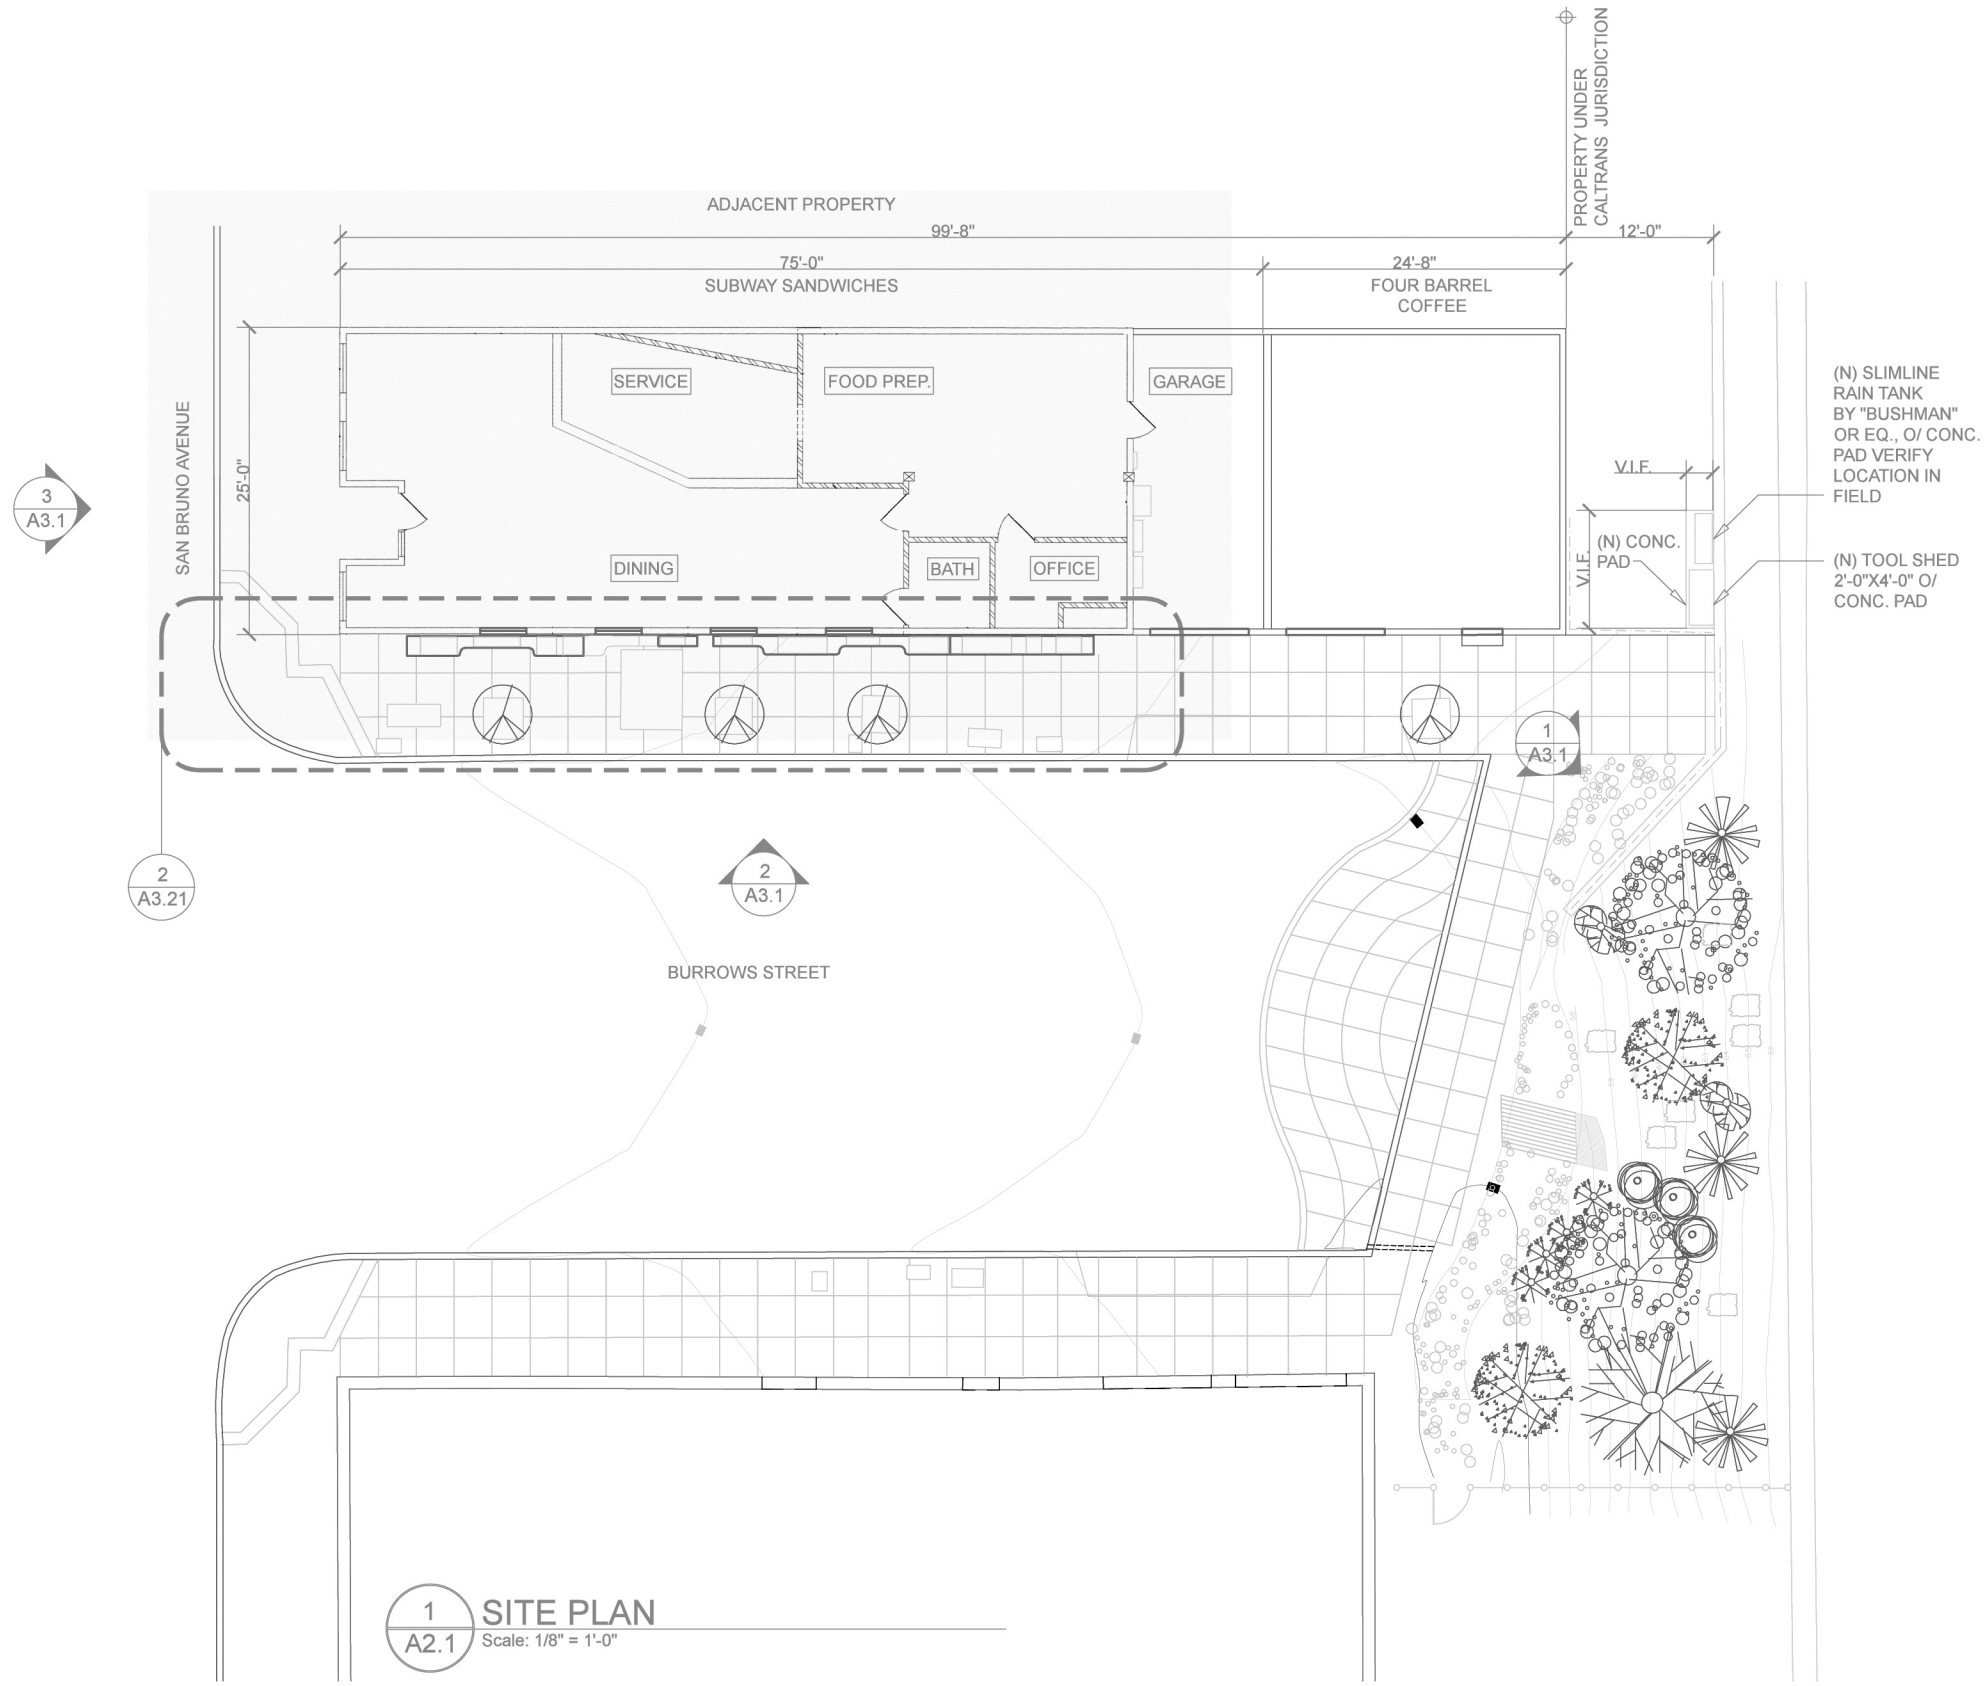

1 A2.1 SITE PLAN
Scale: 1/8" = 1'-0"

Δ	BY	DATE	REVISIONS

DESIGNED BY:

architecture for humanity

Re REBAR

2599 SAN BRUNO AVENUE
SAN FRANCISCO, CA 94134
AP# 5438/021

SCALE: 1/8"=1'-0"

SITE PLAN

NORTH

DATE:

JOB#:

A2.1
SHEET