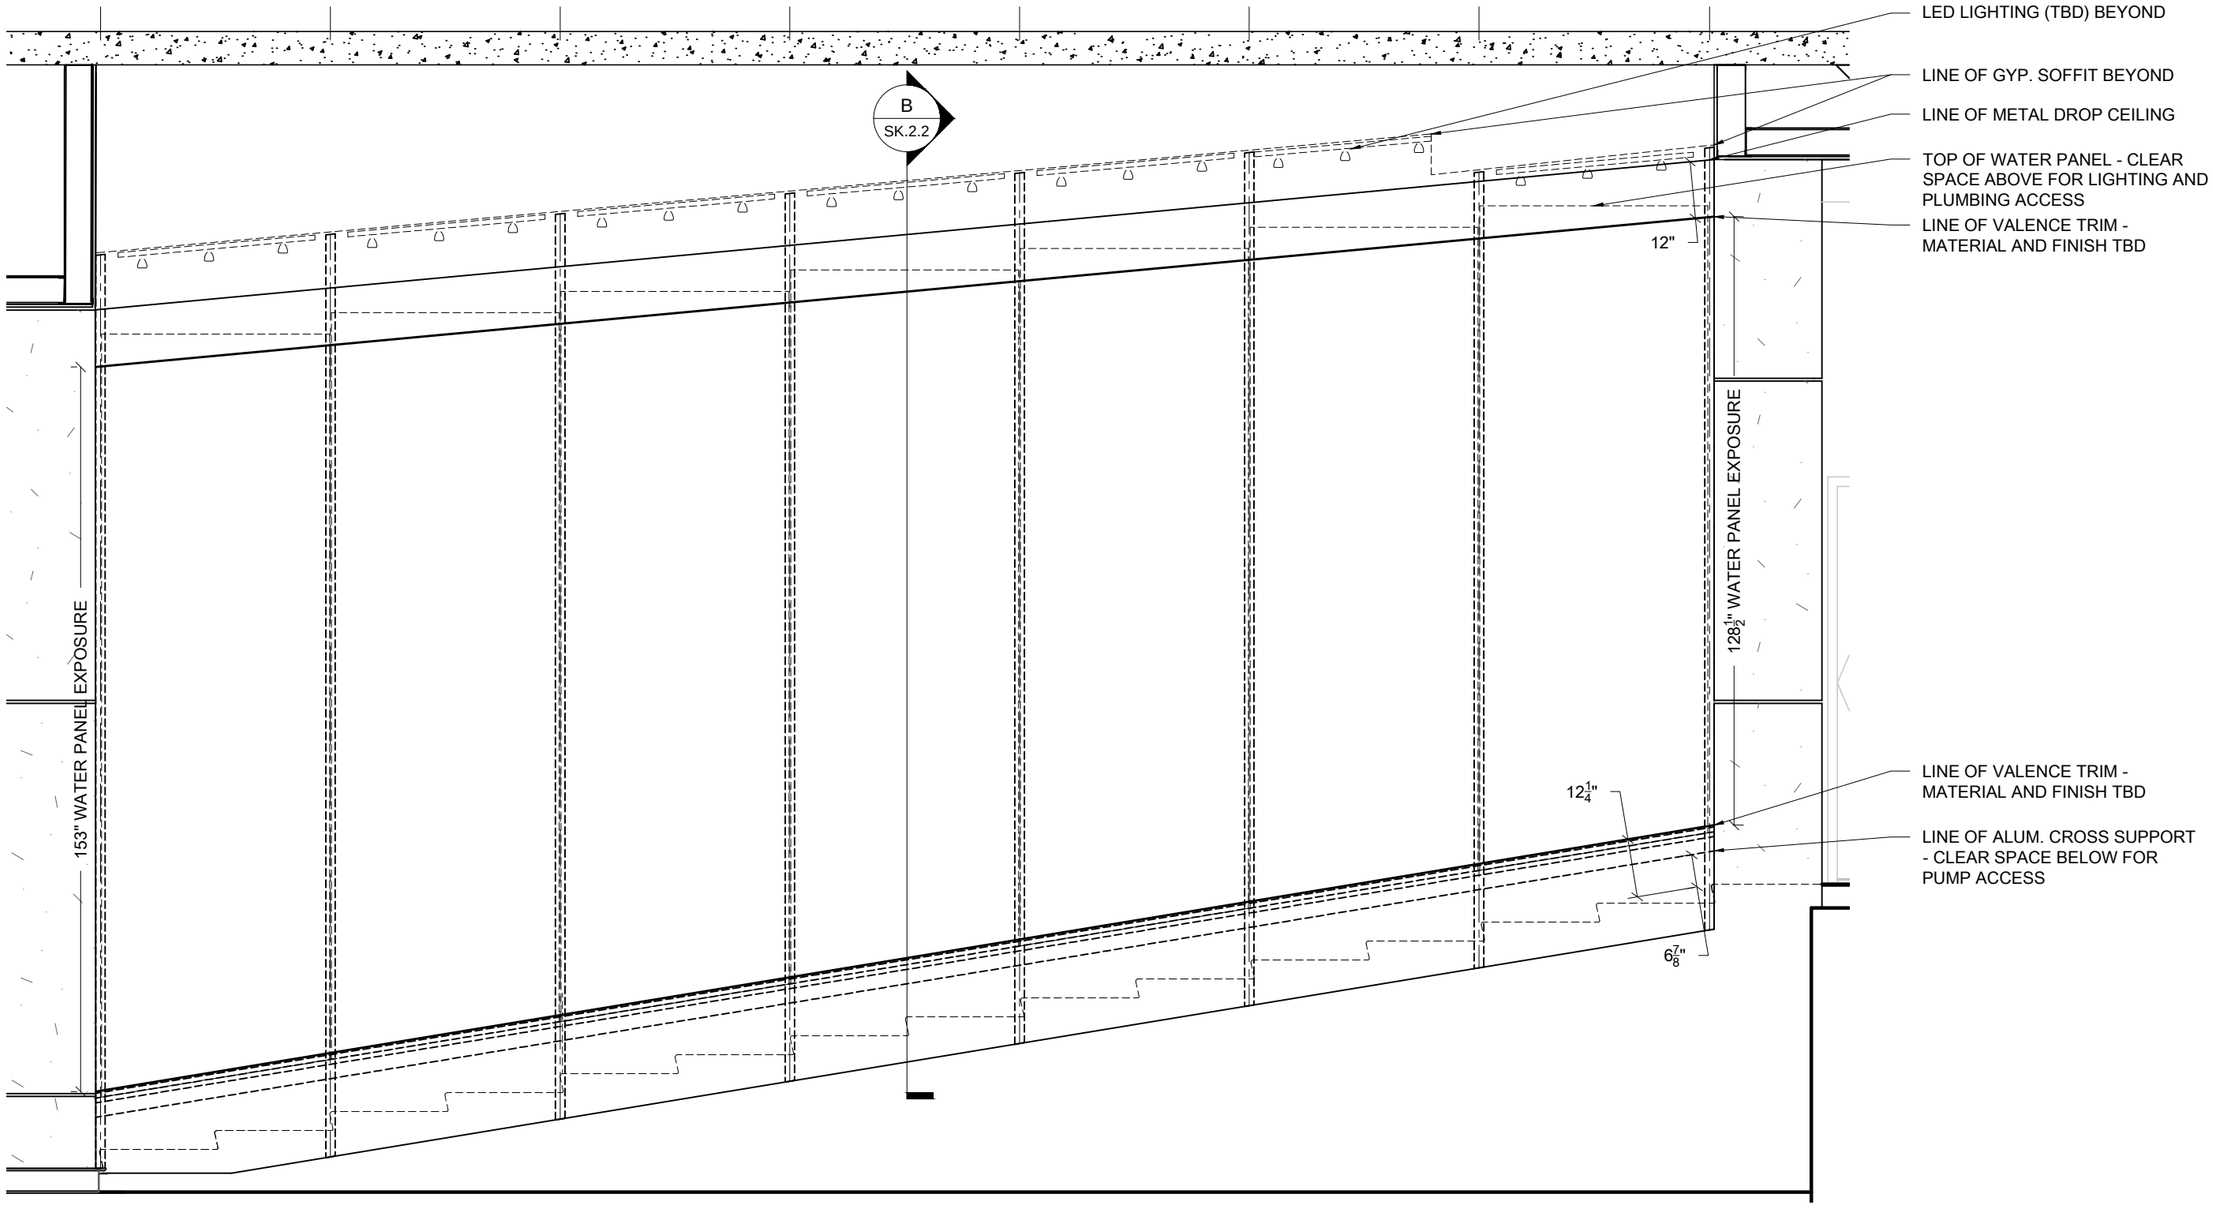


A
SK.2.1

WATER WALL - WEST ELEVATION - CONCEPT 2

Scale: 3/8" = 1'

gizmo

ART PRODUCTION, INC.

1315 Egbert Avenue
San Francisco, CA 94124
t: 415–222–6181
f: 415–222–6186
w: www.gizmosf.com

S.F. ARTS COMMISSION

SFPUC - RAIN WALL

525 GOLDEN GATE AVENUE
SAN FRANCISCO, CA 94102

Revision Dates:

---

---

---

---

---

---

---

---

---

---

---

Plot Date:
February 13, 2012

Drawn: TCB

Sheet #:

SK.2.1

Release to Build:




B
SK.2.2

WATER WALL - SECTION @ STAIR NOSE - CONCEPT 2

Scale: 1:5

Release to Build:

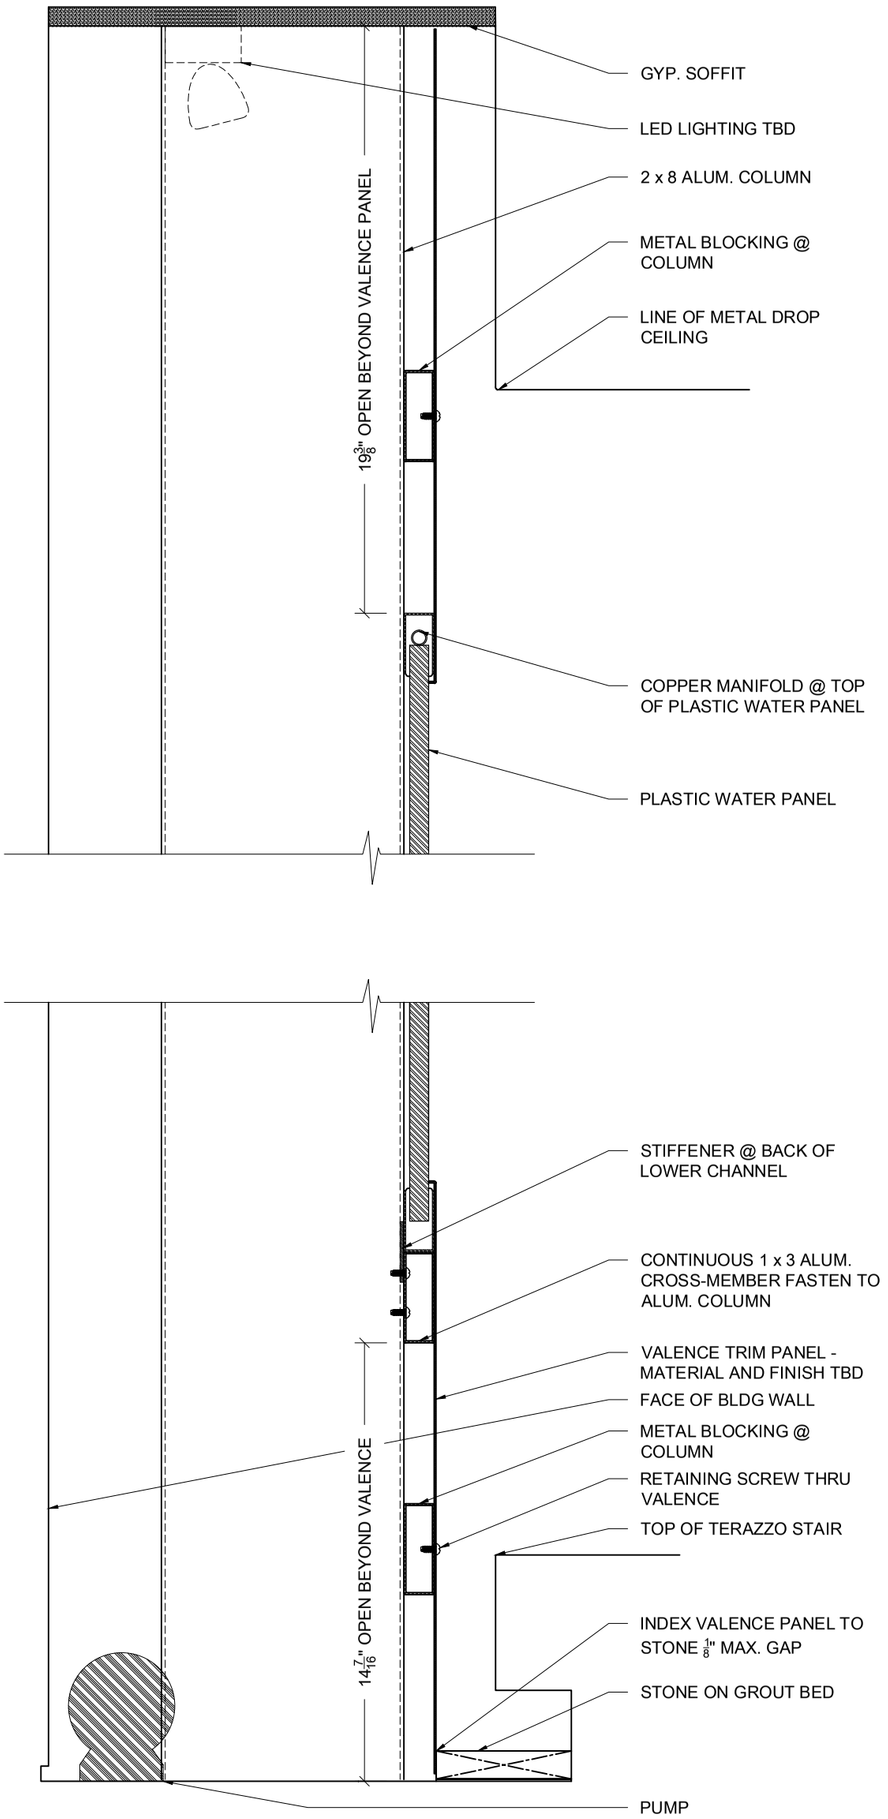Sheet #:
SK.2.2

Drawn: TCB

Plot Date:
February 13, 2012

---
---
---
---
---
---
---
---
---
---
---
---

Revision Dates:

# S.F. ARTS COMMISSION

SFPUC - RAIN WALL

525 GOLDEN GATE AVENUE
SAN FRANCISCO, CA 94102

ART PRODUCTION, INC.
1315 Egbert Avenue
San Francisco, CA 94124
t: 415-222-6181
f: 415-222-6186
w: www.gizmosf.com

gizmo