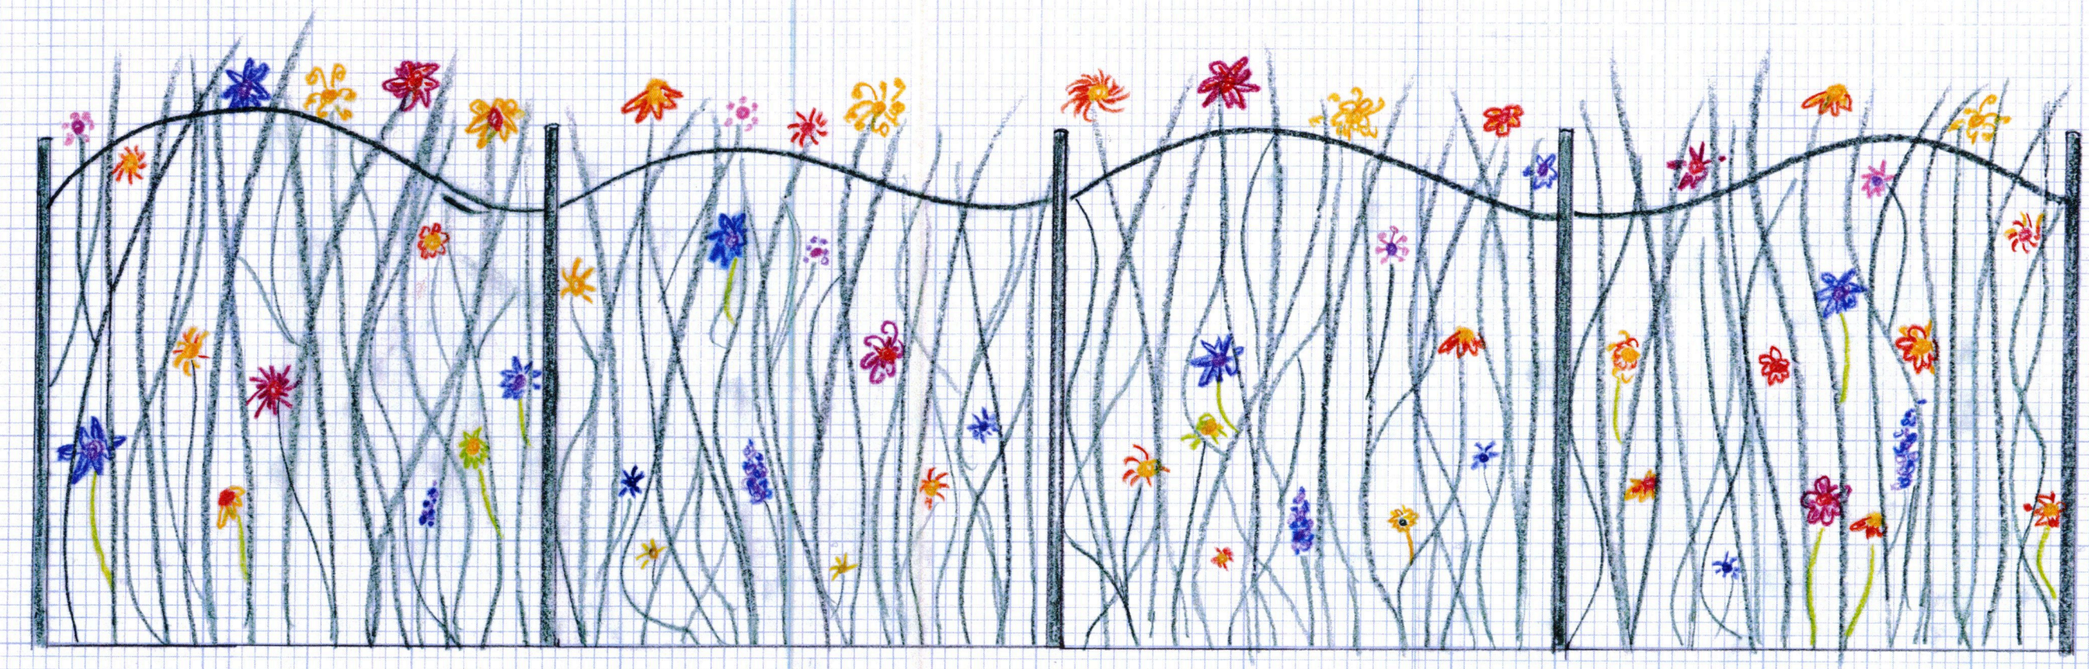

Boeddeker Park
Fence Project
Proposal by
Amy Blackstone

25.2

1' = 3/4"