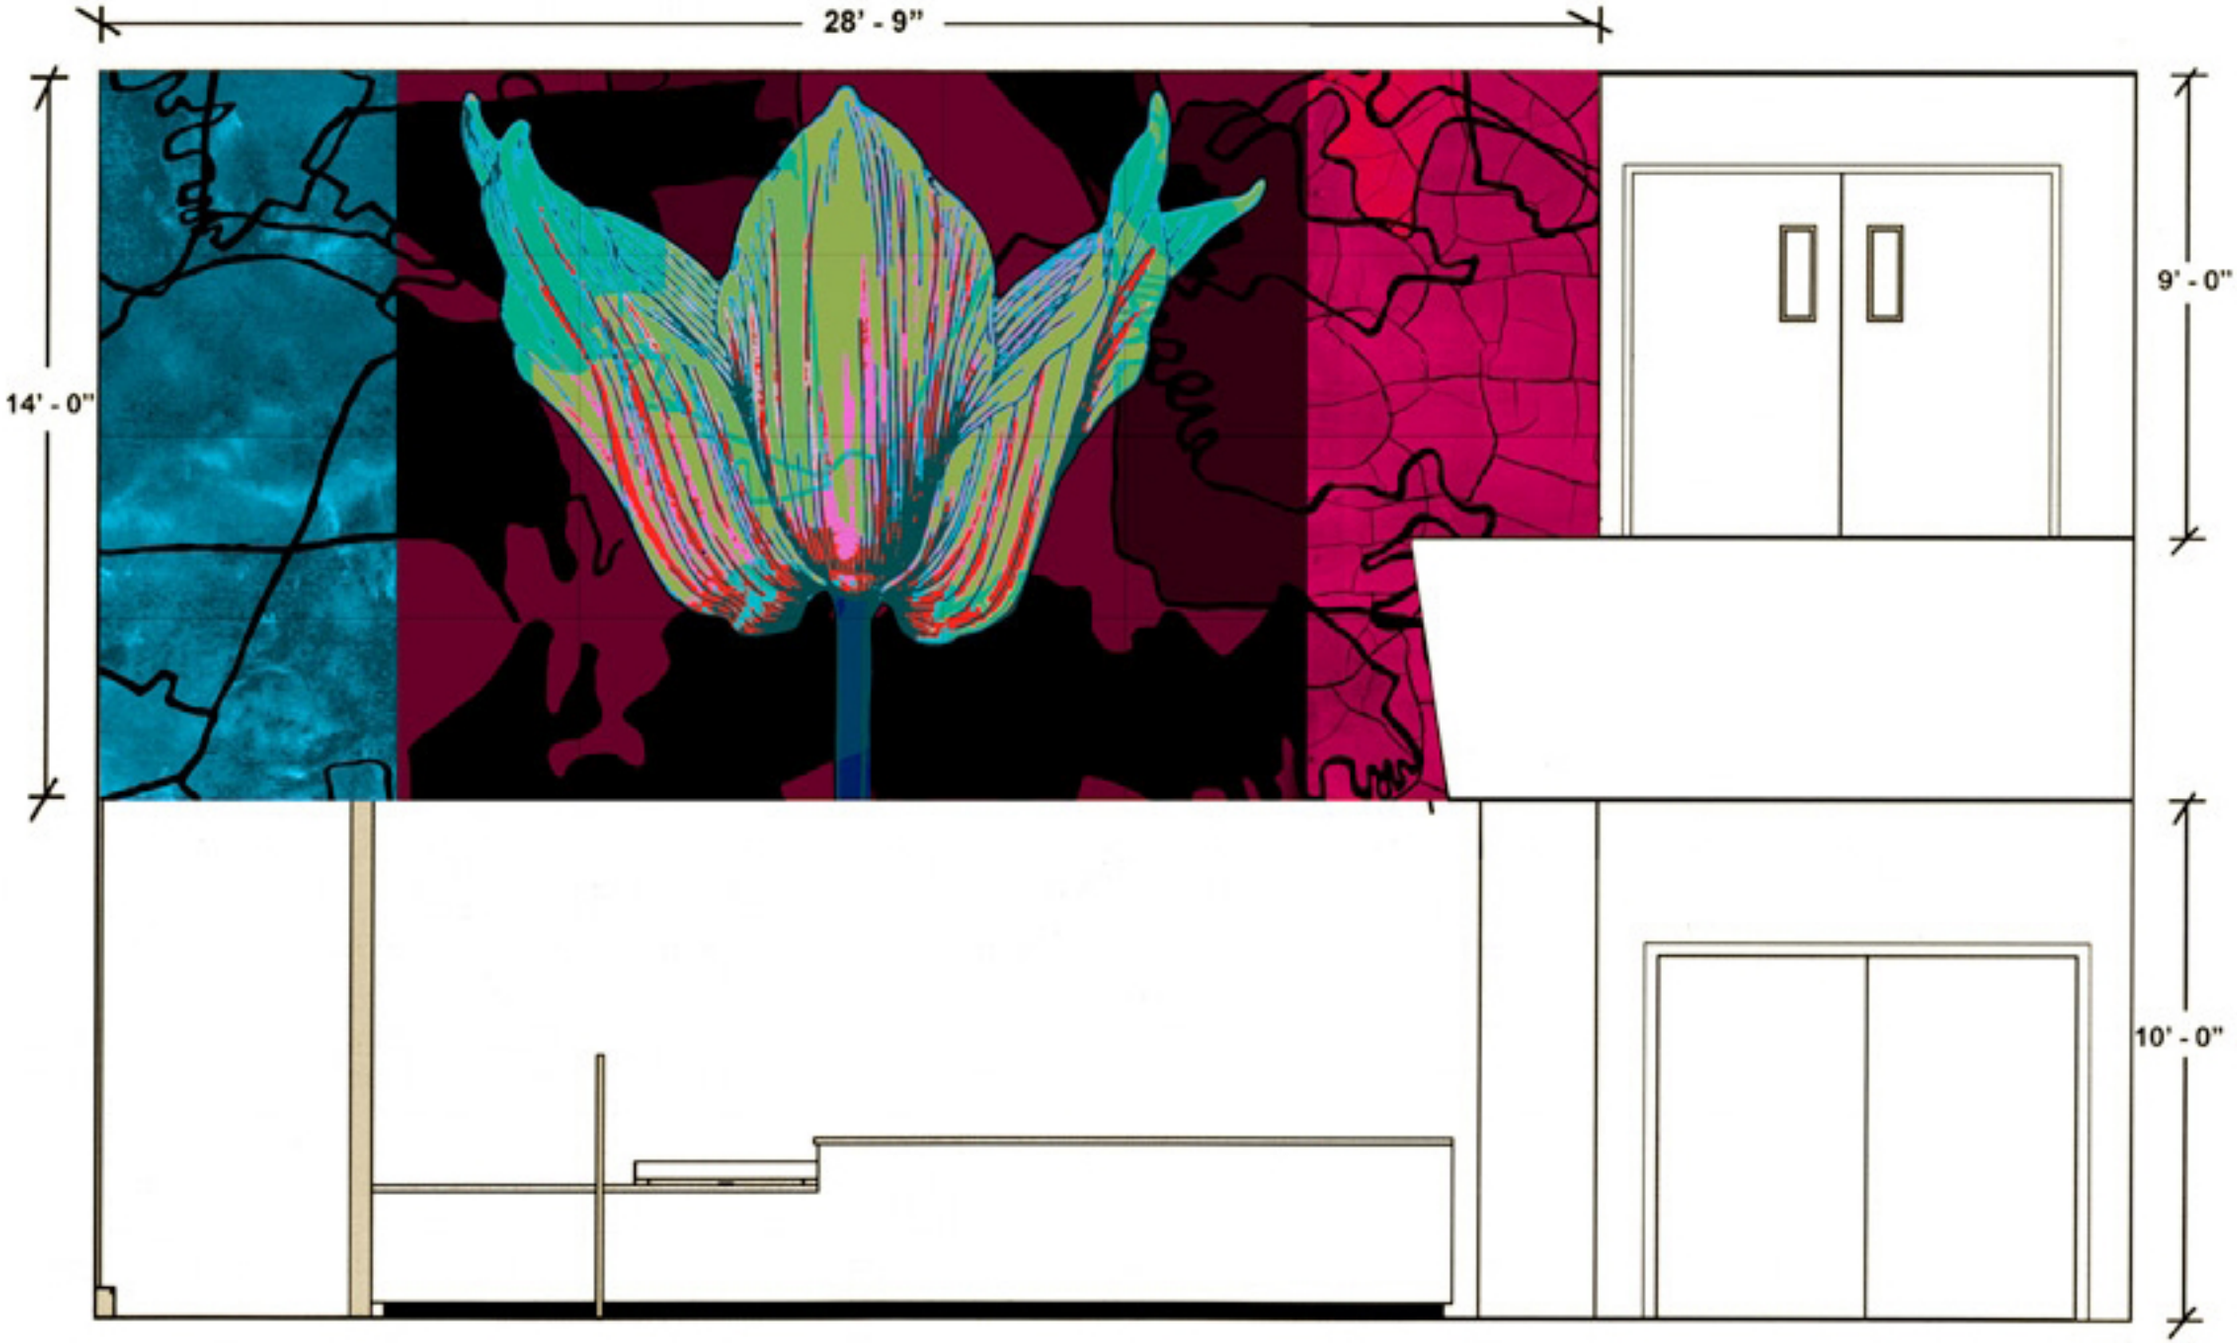

Lobby Elevation - Reception Desk

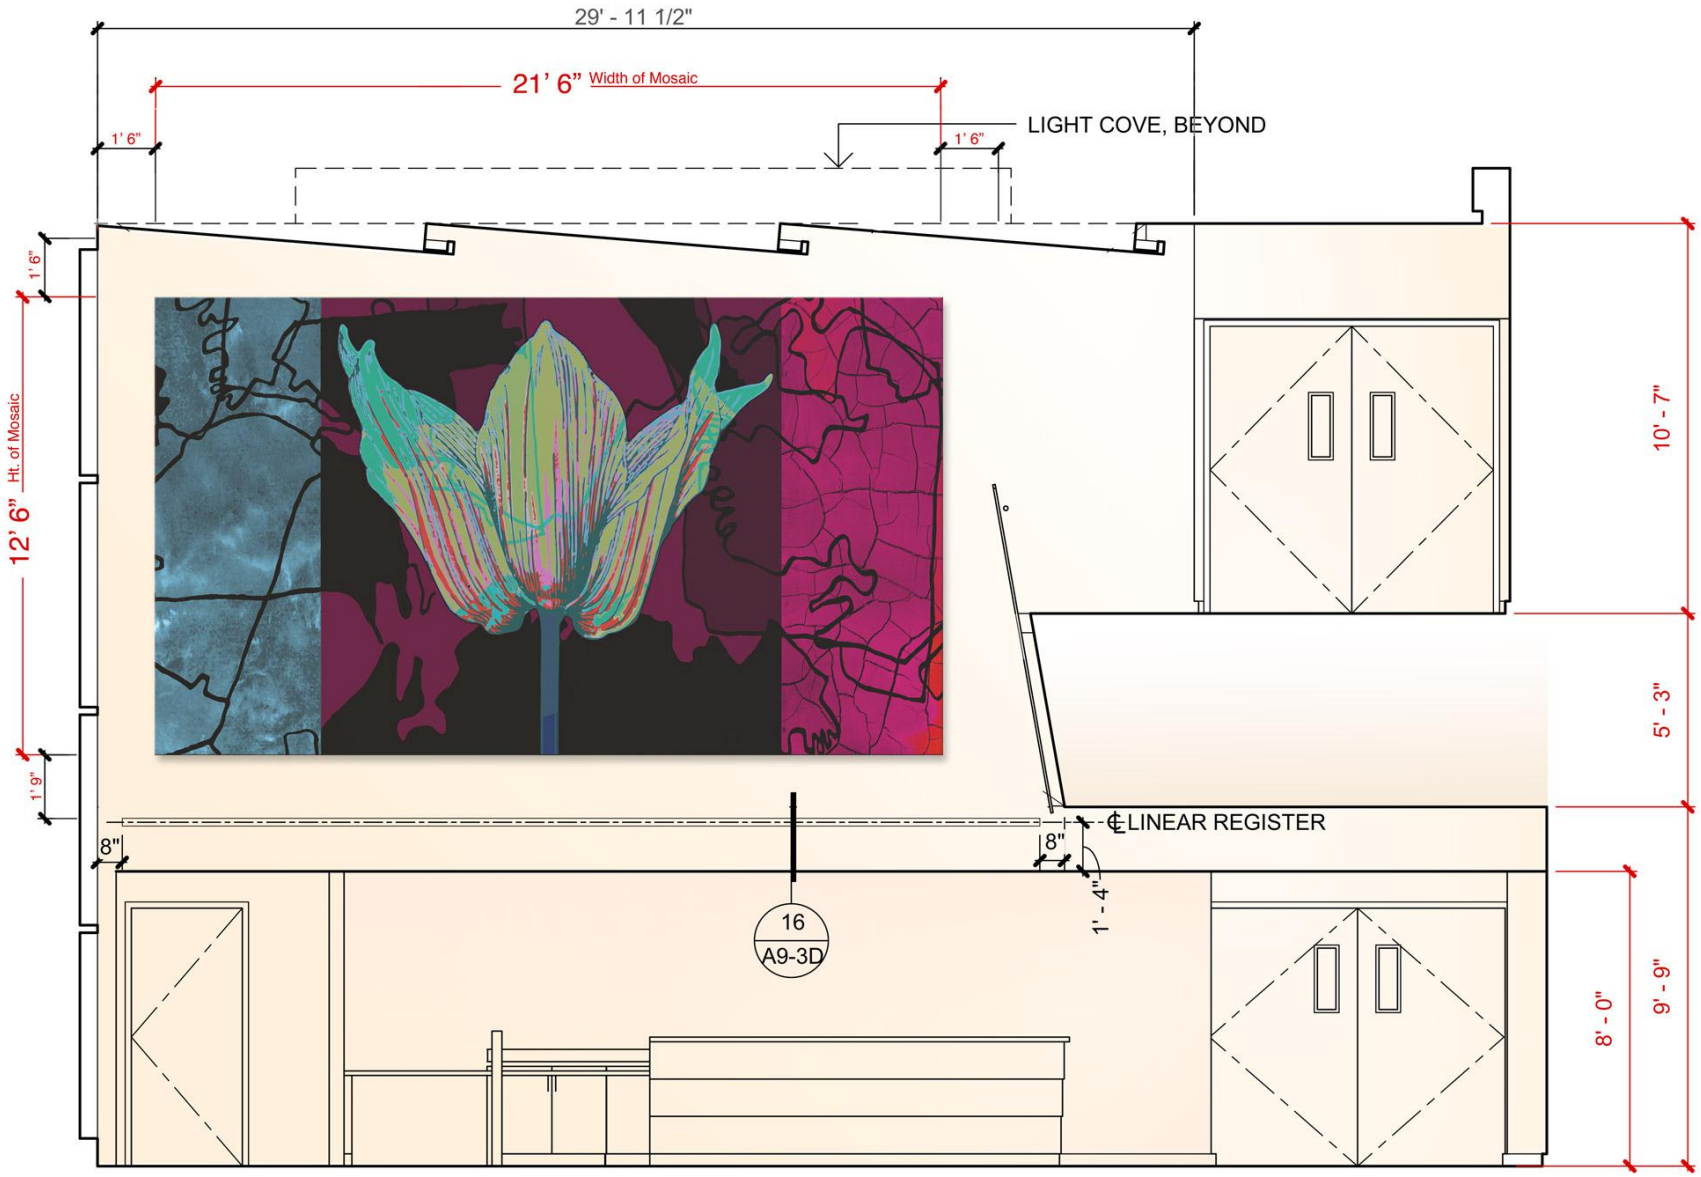
29' - 11 1/2"
21' 6" Width of Mosaic
1' 6"
1' 6"
LIGHT COVE, BEYOND
1' 6"
12' 6" Ht. of Mosaic
1' 9"
10' - 7"
5' - 3"
8"
8"
℄ LINEAR REGISTER
1' - 4"
16
A9-3D
8' - 0"
9' - 9"

ESTIBULE 1164B

D. NOTES
SEE:
17
A5-1C

PE 4 METAL
NEL

20 VESTIBULE 1164B

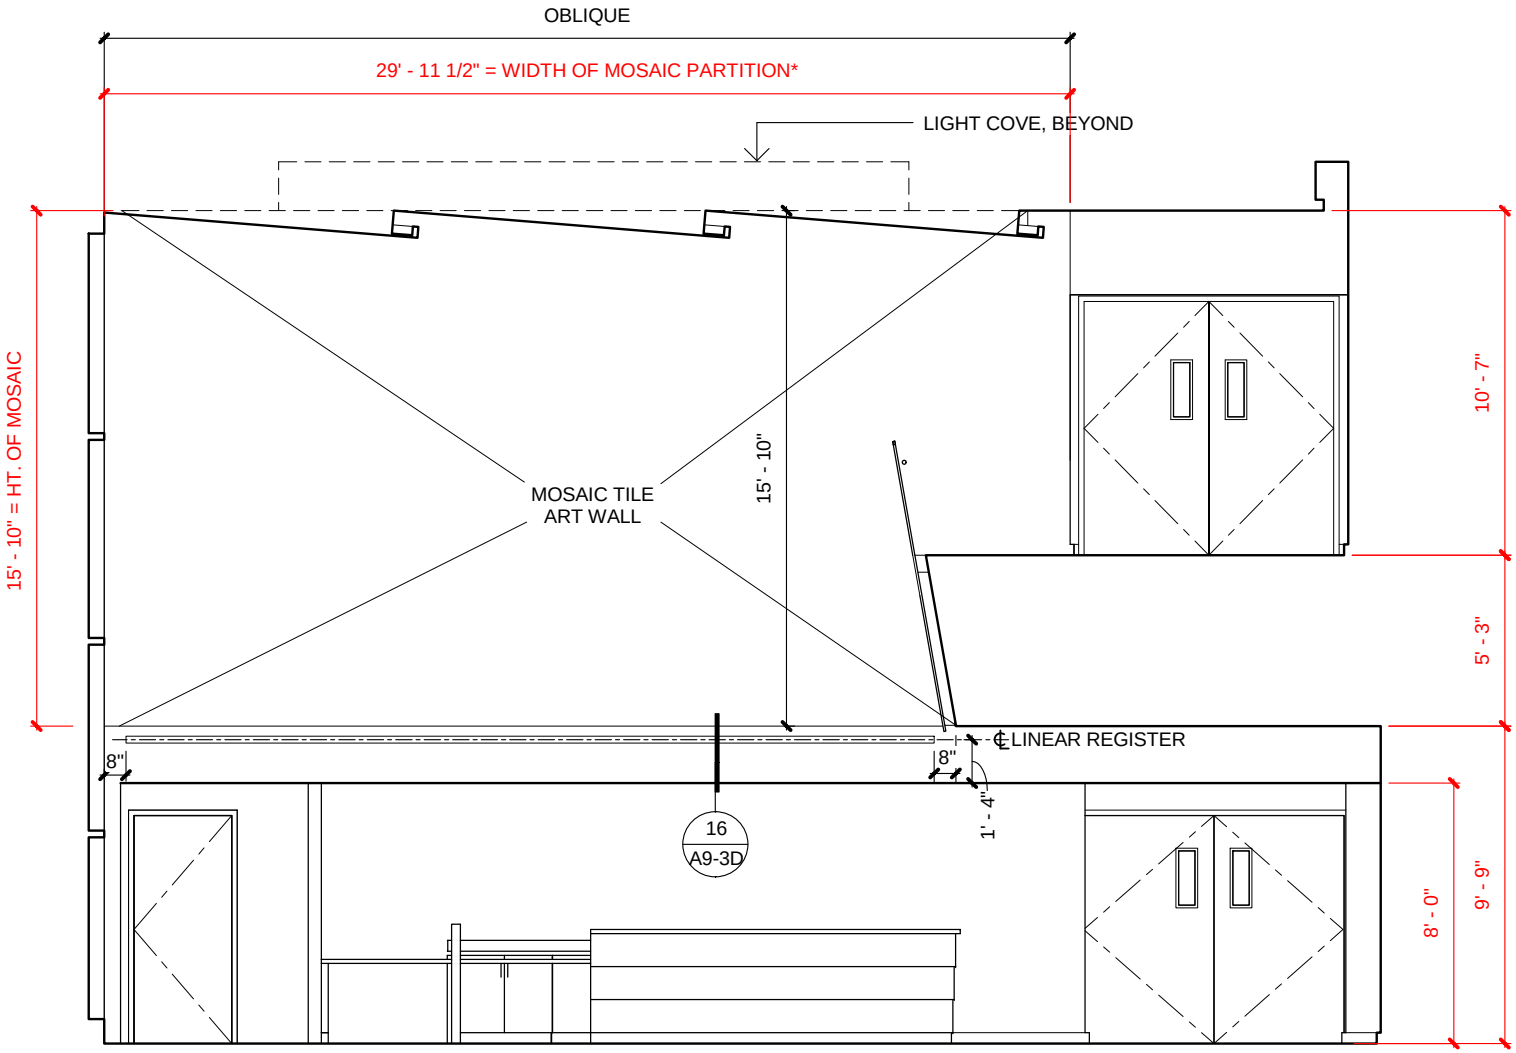

*AS NOTED ON SK-928A, THE WIDTH OF THE MOSAIC MUST BE SLIGHTLY LESS TO ALLOW CLEARANCE ON EITHER SIDE. DOES THE ARTIST HAVE A RECOMMENDATION FOR TREATMENT OF THE CORNER CONDITION?

33 MAIN LOBBY 1164

ELECTRICAL

1 DUPLEX RECEPTACLE
2 JUNCTION BOX
3 TELEPHONE OUTLET
4 LIGHT SWITCH
5 DUPLEX RECEPTACLE
6 TELEPHONE/DATA OUT
7 STROBE LIGHT AND HO
8 FIRE ALARM PULL STA
9 AUXILIARY JACK
10 NURSE CALL
11 TV OUTLET
12 STROBE LIGHT
13 NURSE CALL DOME LIG
14 FIRE ALARM CORRIDO
15 PAGING VOLUME CONT
16 ROOM PRESSURE CON
17 DOOR ACTUATOR
18 CARD READER
19 4 - PLEX RECEPTACLE
20 4 - PLEX RECEPTACLE
21 AUDIOVISUAL WALL BO
22 CODE BLUE
23 SELECTABLE OUTPUT
24 EXIT SIGN

MECHANICAL/PLUM

a AIR OUTLET
o OXYGEN OUTLET
v VACUUM OUTLET
h HUMIDIFIER SENSOR
t THERMOSTAT

SK-928B
FCA PROJ. 345
3/13/2012
DRAWN BY RP

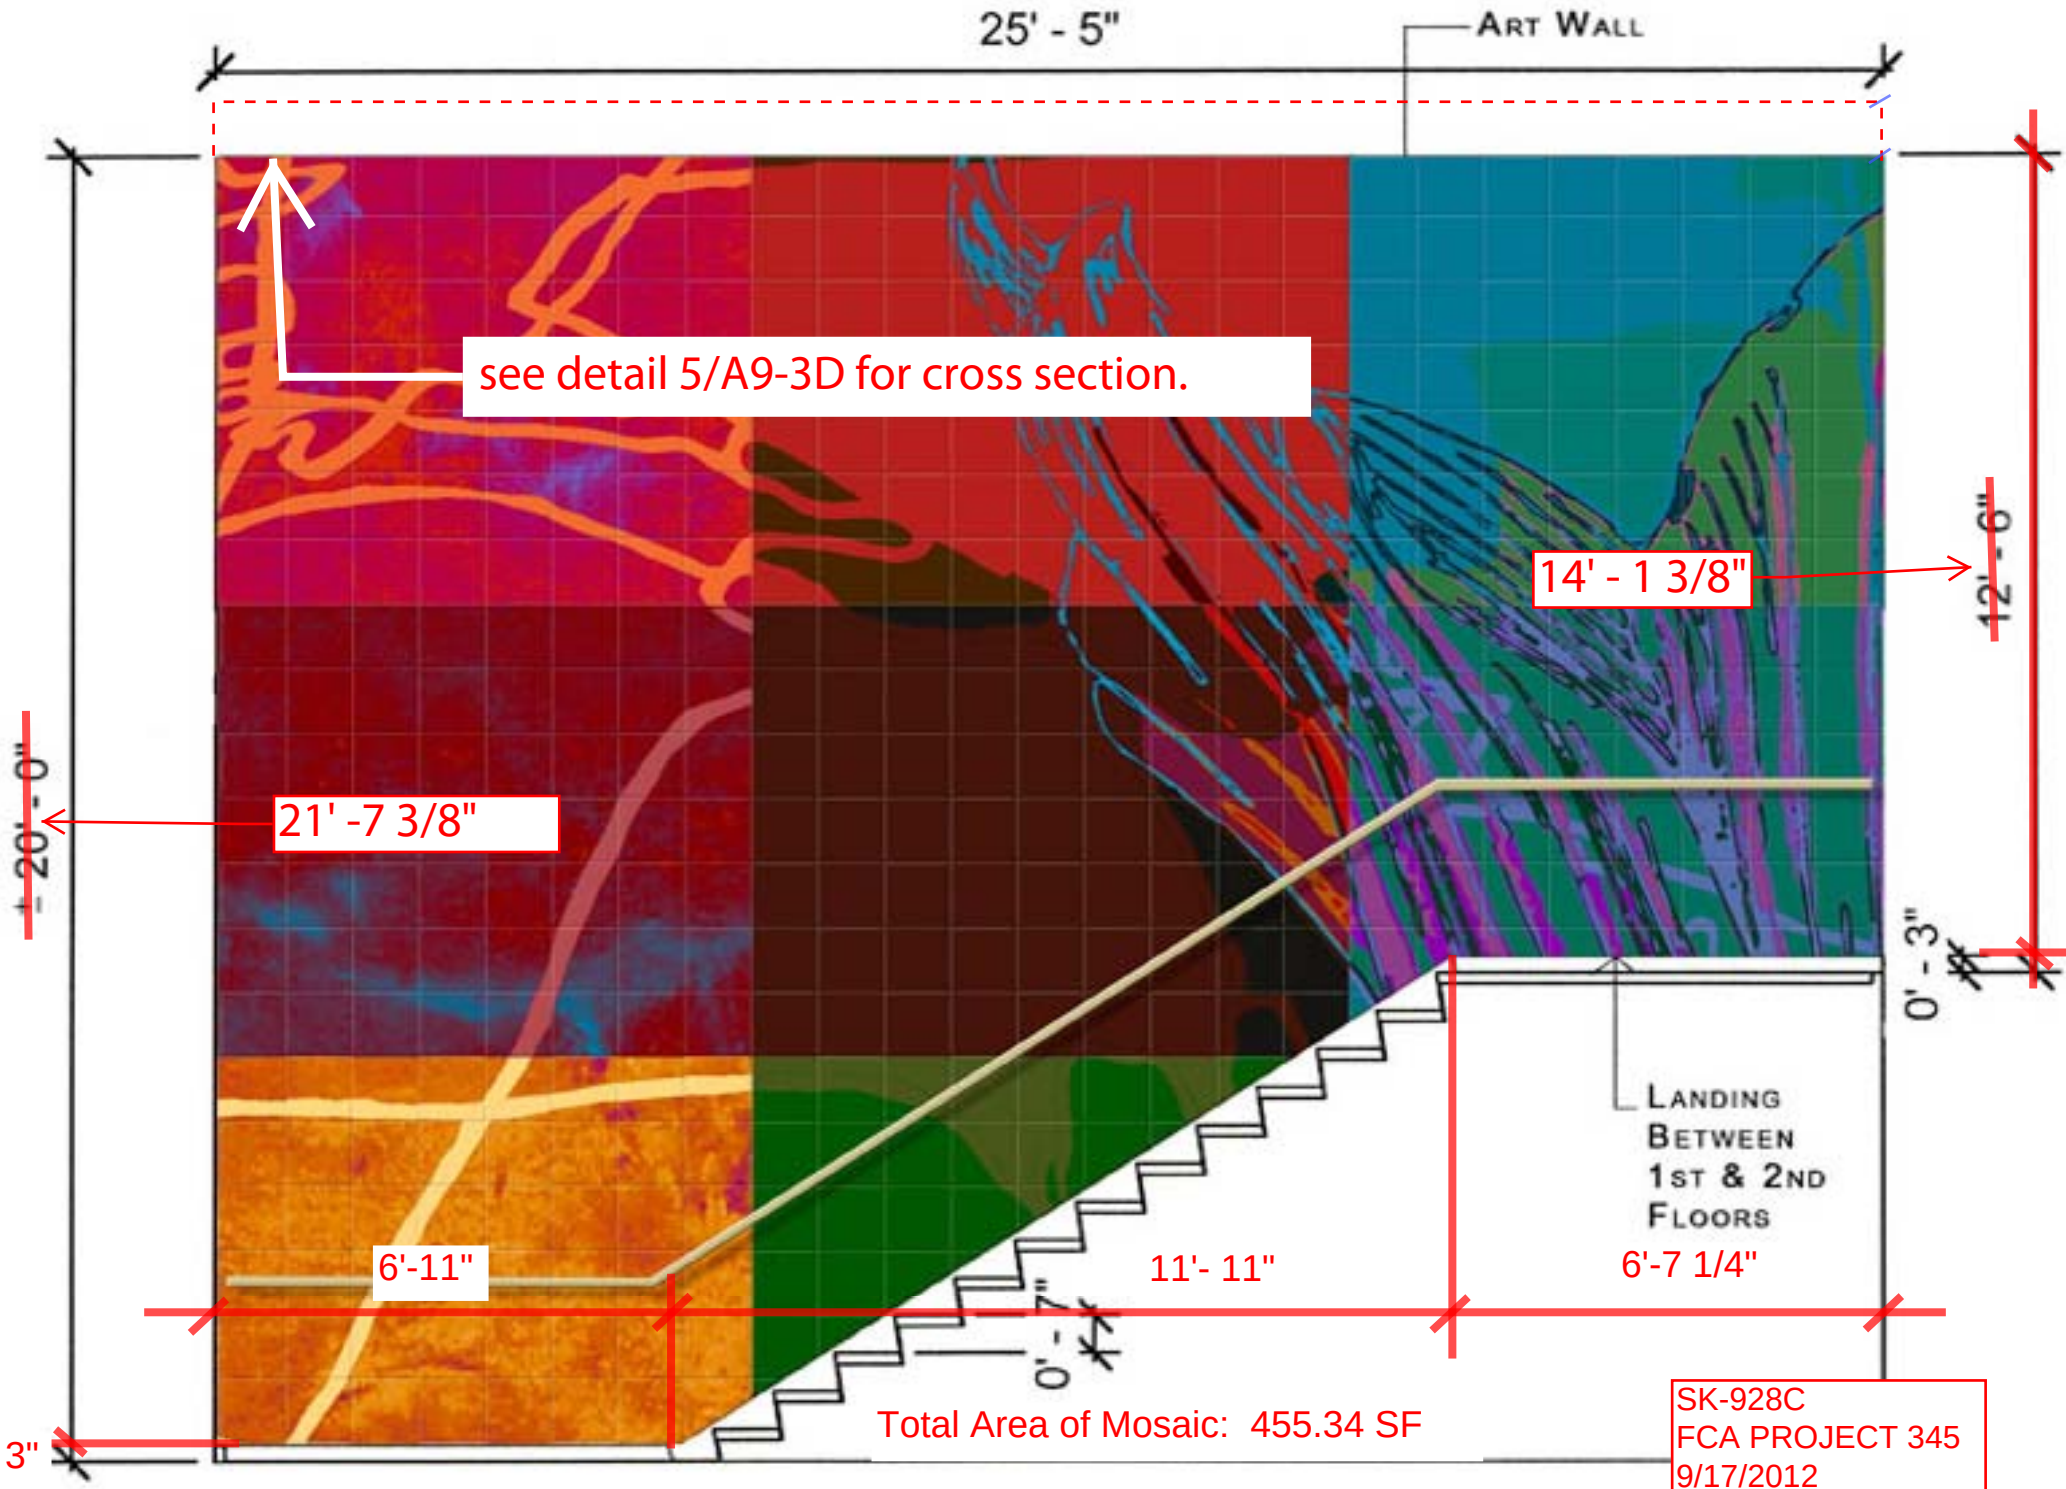

Total Area of Mosaic: 455.34 SF

SK-928C
FCA PROJECT 345
9/17/2012

Art Wall Elevation